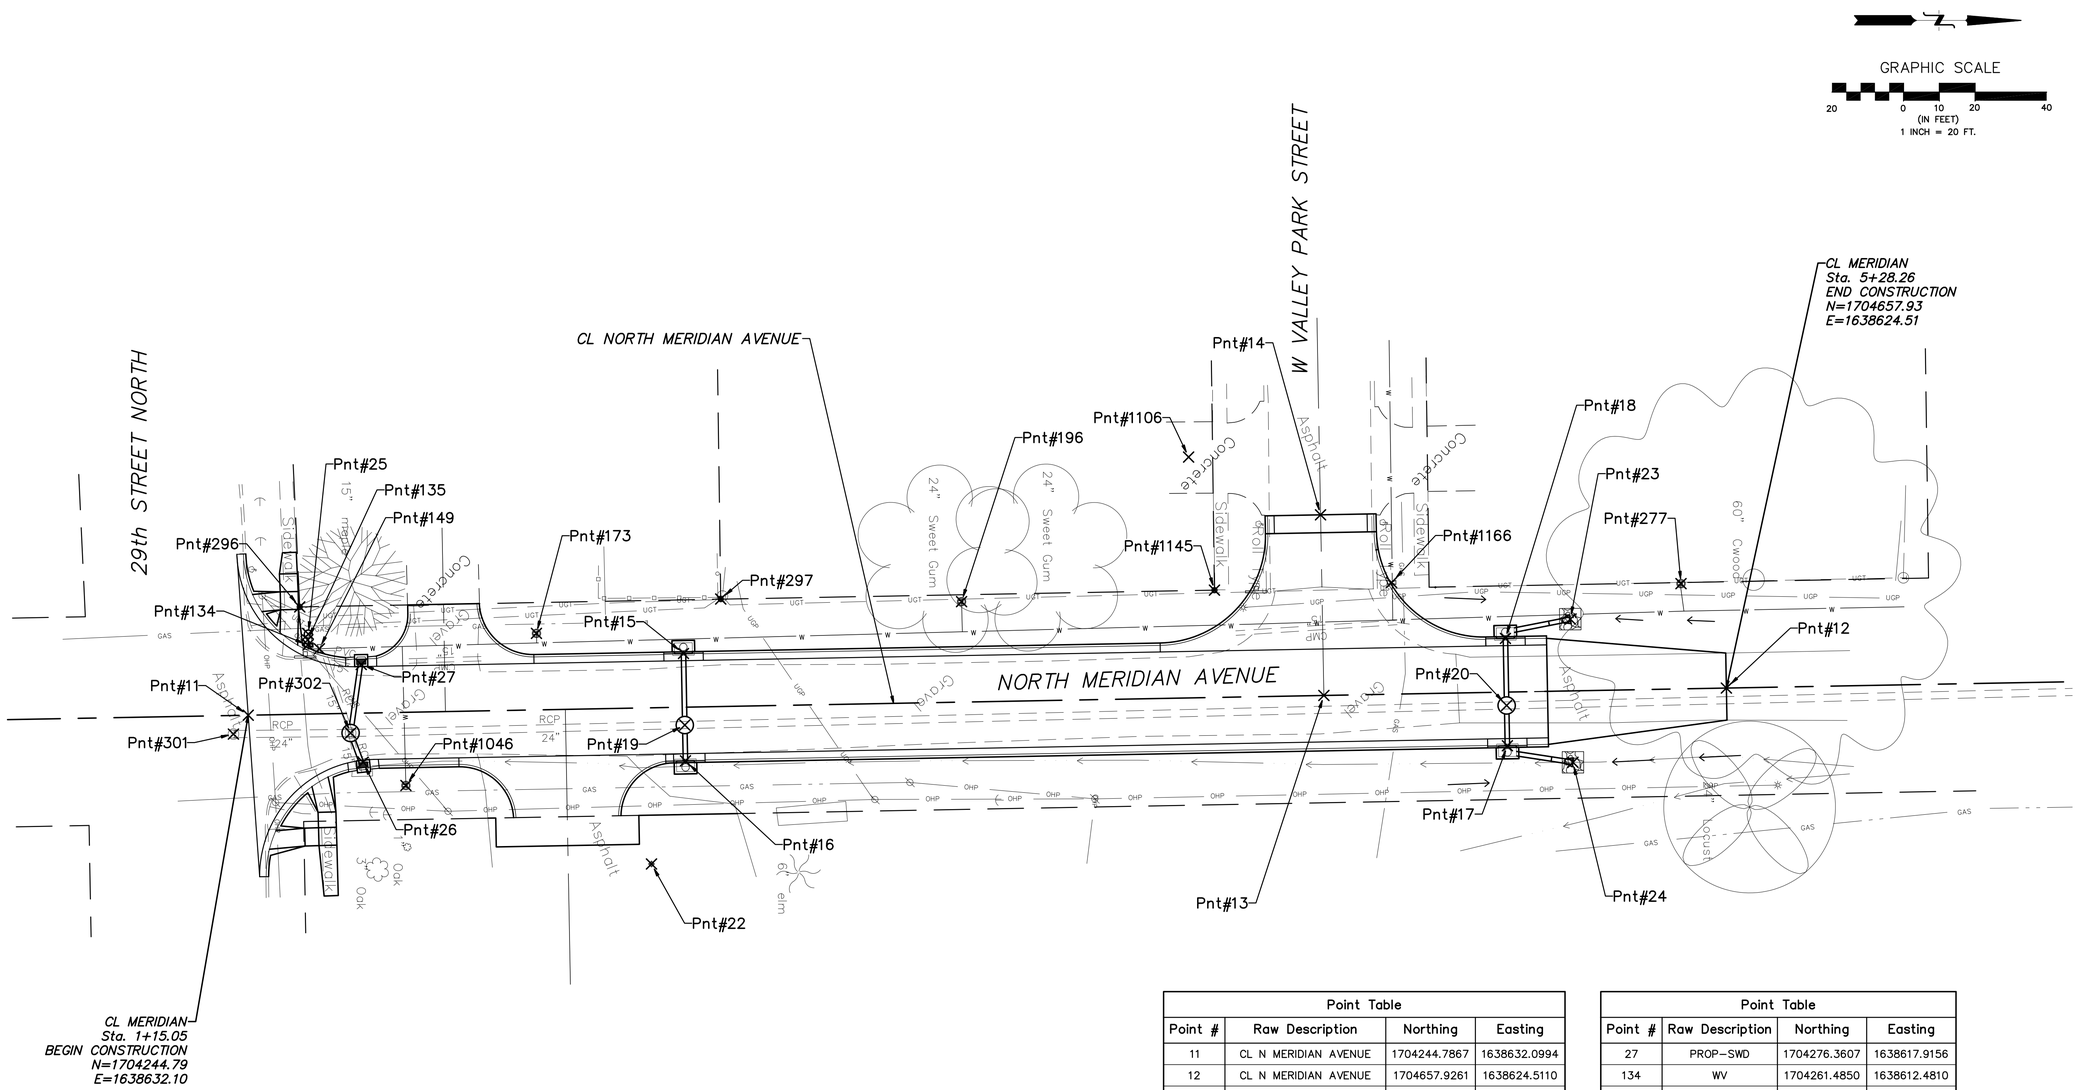

Point Table			
Point #	Raw Description	Northing	Easting
11	CL N MERIDIAN AVENUE	1704244.7867	1638632.0994
12	CL N MERIDIAN AVENUE	1704657.9261	1638624.5110
13	CL W VALLEYPARK STREET	1704545.4224	1638626.5774
14	CL W VALLEYPARK STREET	1704544.4949	1638576.0859
15	PROP-SWD	1704366.4330	1638614.8625
16	PROP-SWD	1704366.9839	1638644.8575
17	PROP-SWD	1704596.7143	1638640.6378
18	PROP-SWD	1704596.1634	1638610.6429
19	Prop. MH	1704366.8000	1638634.8477
20	Prop. MH	1704596.5074	1638629.3749
22	Surv Control Point	1704357.4900	1638673.6900
23	End Section	1704614.3025	1638605.2454
24	End Section	1704615.0377	1638645.2643
25	Prop. FH	1704261.5695	1638609.4133
26	PROP-SWD	1704276.8787	1638645.2574

Point Table			
Point #	Raw Description	Northing	Easting
27	PROP-SWD	1704276.3607	1638617.9156
134	WV	1704261.4850	1638612.4810
135	Ex. FH	1704261.4000	1638611.0760
149	WV	1704264.6590	1638613.5410
173	WM	1704325.3350	1638609.2230
196	WM	1704444.1580	1638600.3560
277	WM	1704645.2400	1638595.3270
296	propcor	1704259.1760	1638601.8270
297	propcor	1704376.8440	1638599.6260
301	sdmh	1704240.6490	1638637.3770
302	sdmh	1704273.3980	1638637.0730
1046	WM	1704288.8530	1638651.7470
1106	hwm	1704507.6150	1638559.9380
1145	propcor	1704514.8450	1638597.1340
1166	WV	1704564.3600	1638595.0070

No.	Date	By	Approved	Revision

NORTH MERIDIAN AVENUE
PAVING & DRAINAGE IMPROVEMENTS
COORDINATE POINTS LIST
CITY OF WICHITA, KANSAS
GARY JANZEN, P.E. – CITY ENGINEER
C.O.W. Project #472-85239, O.C.A. #796345

POE & ASSOCIATES, INC.
CONSULTING ENGINEERS
544 West Douglas Avenue ▯ Wichita, KS 67203
Phone 316/685-4114 ▯ FAX 316/685-4444

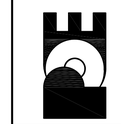

FINAL

Engineer: J. DICKMAN
Designer: J. UNRUH
Dwg:P:\102112\102112-BASE-FINAL
Poe Job No: 102112
Date: AUGUST 2016