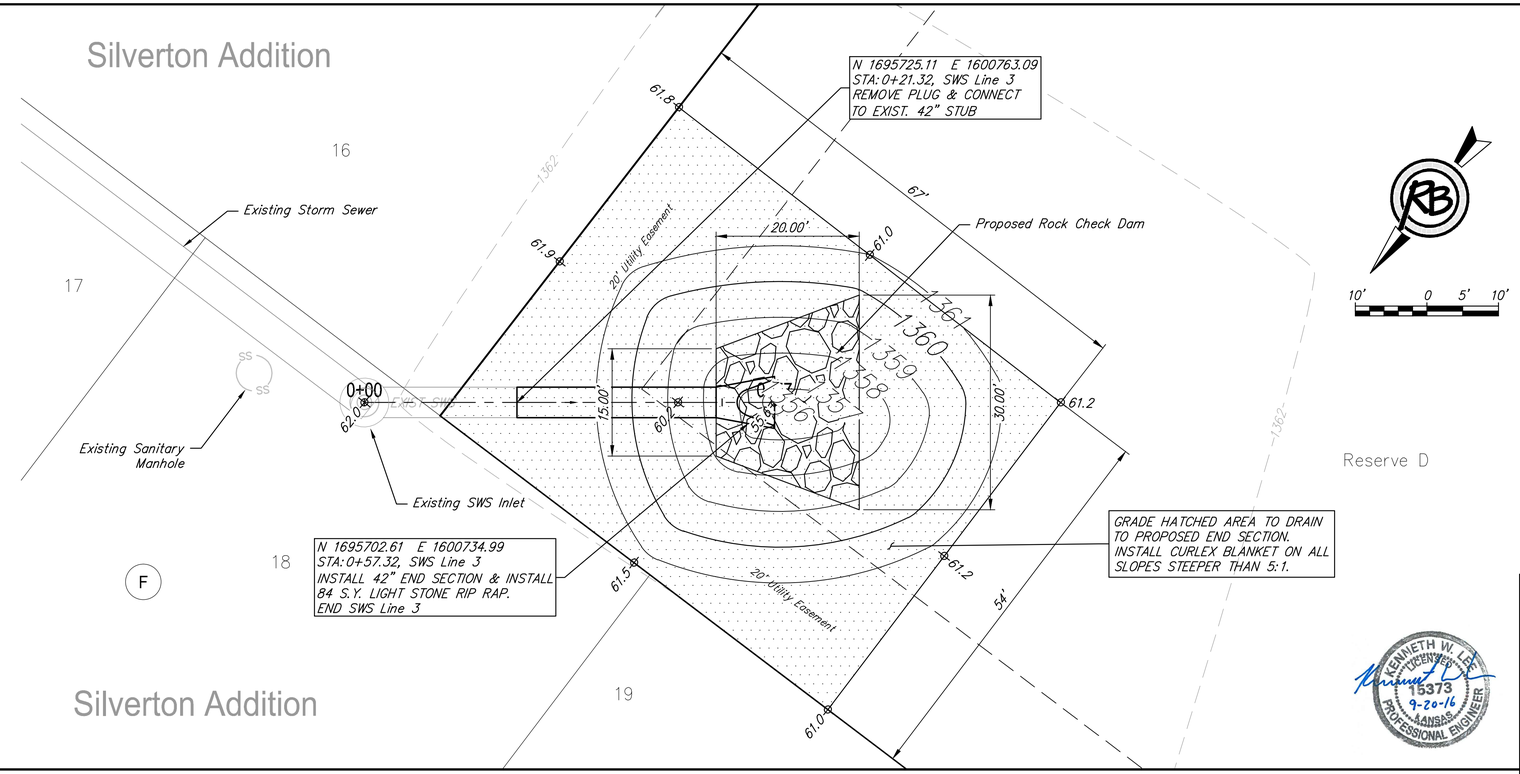

NOTE:
All elevations are approximate. Contractor shall match existing conditions along property lines and provide positive drainage to the proposed storm sewer.

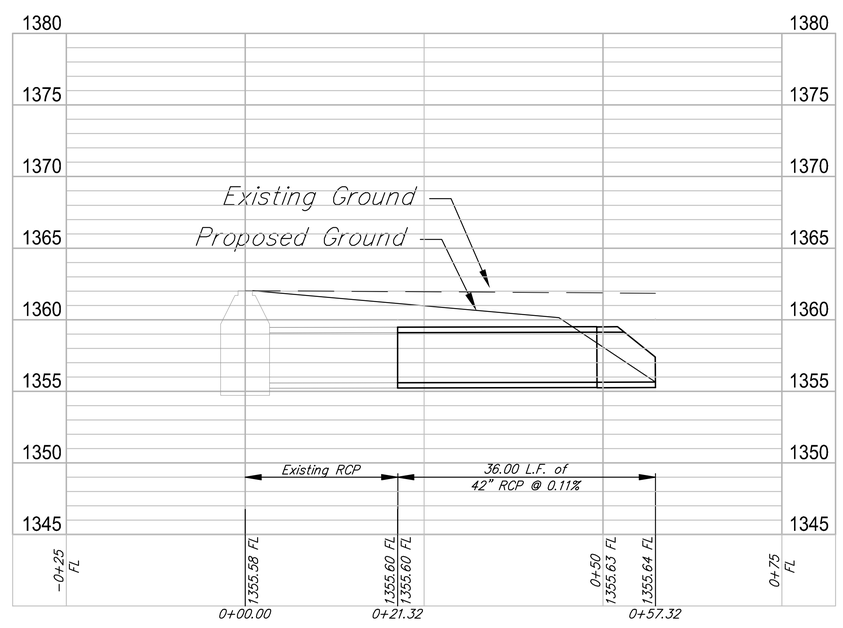

SWS Line 3 PROFILE

RUGGLES BOHM
ENGINEERING | SURVEYING | LANDSCAPE ARCHITECTURE | ENVIRONMENT
EMPORIA MAIN WICHITA CONVENTION 316.269.9600 F 316.269.9601
WWW.RUGGLESBOHM.COM

KENNETH W. LEE LICENSED 15373 9-20-16 KANSAS PROFESSIONAL ENGINEER

DESIGN KWL	DRAWN CDJ
UTILITY	DATE
REVISED	REVIEW

PROJECT NUMBER 472-84412
DRAWING FILE 08 - SWS 3 Plan & Profile

Cheryl's Hollow, 2nd Addition
SWS Line 3
Wichita, Kansas

RB JOB 4731E

SHEET 15 OF 33