FHWA REG NO.	STATE	PROJECT NO.	YEAR	SHEET NO	TOTAL SHEETS
	KANSAS	87-N-0200-01	2001	43	78

DATE	BY	
		REFERENCES NOTED
		REFERENCES CHECKED

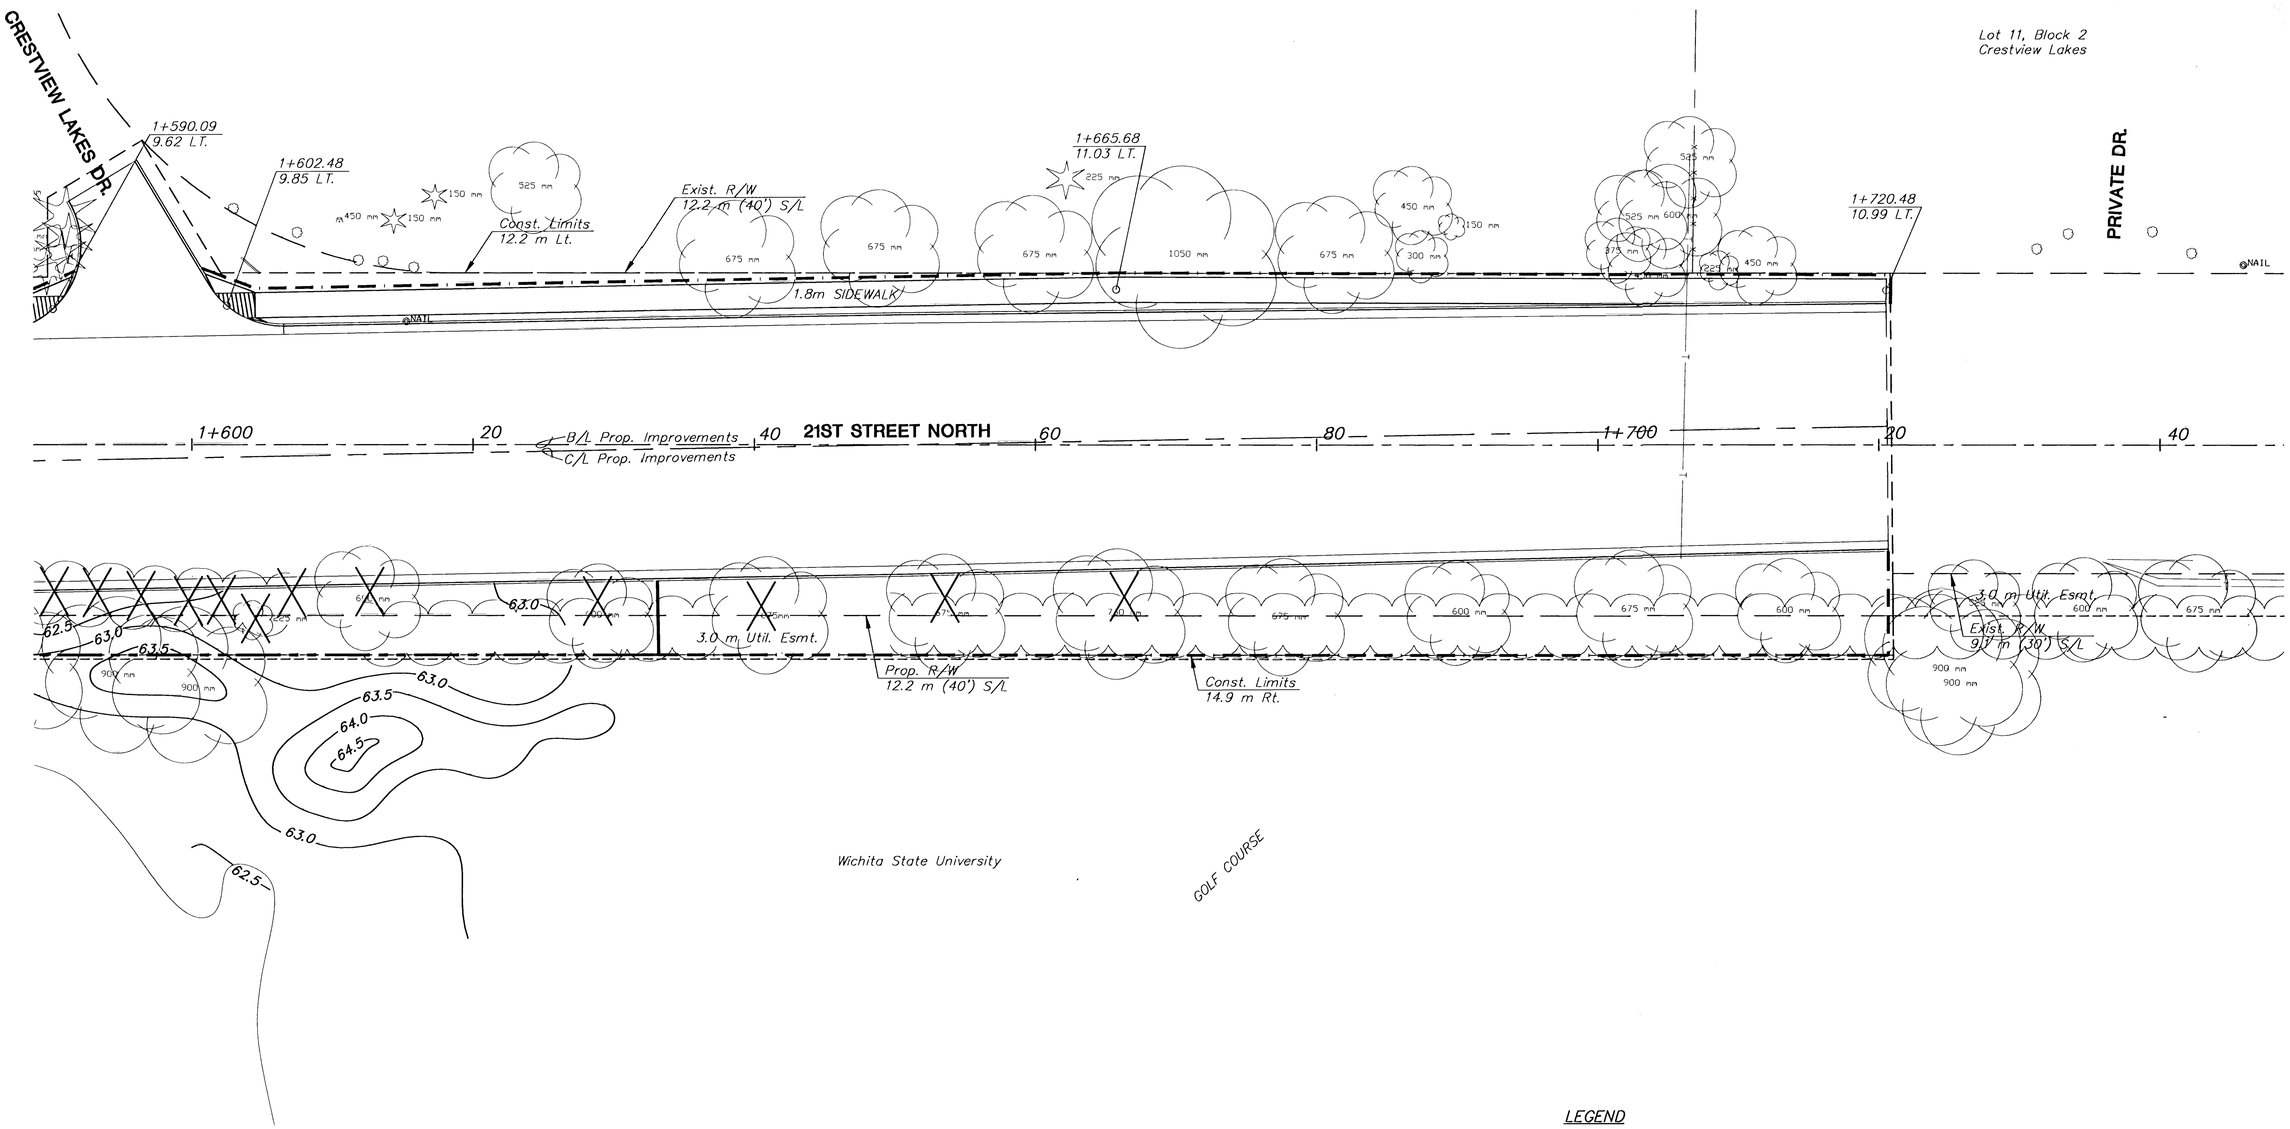

LEGEND

= SODDING LIMITS

= SEEDING LIMITS

NOTE:
CONTRACTOR TO RESOD ALL DISTURBED AREAS
OUTSIDE OF DESIGNATED SODDING LIMITS.

PLANTING & LANDSCAPING BY SEPARATE CONTRACT

NO.	DATE	REVISIONS	BY	APP'D
2				
1				

KANSAS DEPARTMENT OF TRANSPORTATION
ROADSIDE IMPROVEMENTS
21ST STREET NORTH
STA. 1+590 TO STA. 1+740
PROJ. NO.

MID-KANSAS ENGINEERING CONSULTANTS, INC.
WICHITA, KANSAS

DESIGNED BY:	DFL	CHECKED BY:	JTC
DRAWN BY:	GJR	DATE: JUNE 2001	SHEET 43 OF 78

G:\CIVIL\9925/\DWG\ROADSIDE\R7.DWG Fri Oct 19 09:30:55 2001