PLANT LIST FOR THIS SHEET

QTY.	COMMON NAME	BOTANICAL NAME	SIZE	CONDITION/REMARKS
LARGE DECIDUOUS TREES				
3	OCTOBER GLORY MAPLE	Acer rubrum 'October Glory'	2.5" cal.	Balled-in-Burlap
2	CHINESE PISTACHE	Pistacia chinensis	2.5" cal.	Balled-in-Burlap
EVERGREEN TREES				
3	LIMBER PINE	Pinus flexilis	8'	Balled-in-Burlap
ORNAMENTAL TREES				
6	PRAIRIFIRE CRABAPPLE	Malus sp. 'Prairifire'	1.5" cal.	Balled-in-Burlap
4	SPRING SNOW CRABAPPLE	Malus sp. 'Spring Snow'	1.5" cal.	Balled-in-Burlap
6	OKLAHOMA REDBUD	Cercis reniformis	1.5" cal.	Balled-in-Burlap
4	FLAME AMUR MAPLE	Acer ginnala 'Flame'	1.5" cal.	Balled-in-Burlap
LAWN				
-	K-31 FESCUE	Festuca arundinacea 'K-31'	SOD	

1:200
0 10 20
PLAN: Lat. & Long. (meters)
PROFILE: Horiz. same as above, Vert. 0.2 / 0
SCALE: 1 : 20

FHWA REG NO.	STATE	PROJECT NO.	YEAR	SHEET NO	TOTAL SHEETS
7	KANSAS	STP-N012(901)	2001	9	23

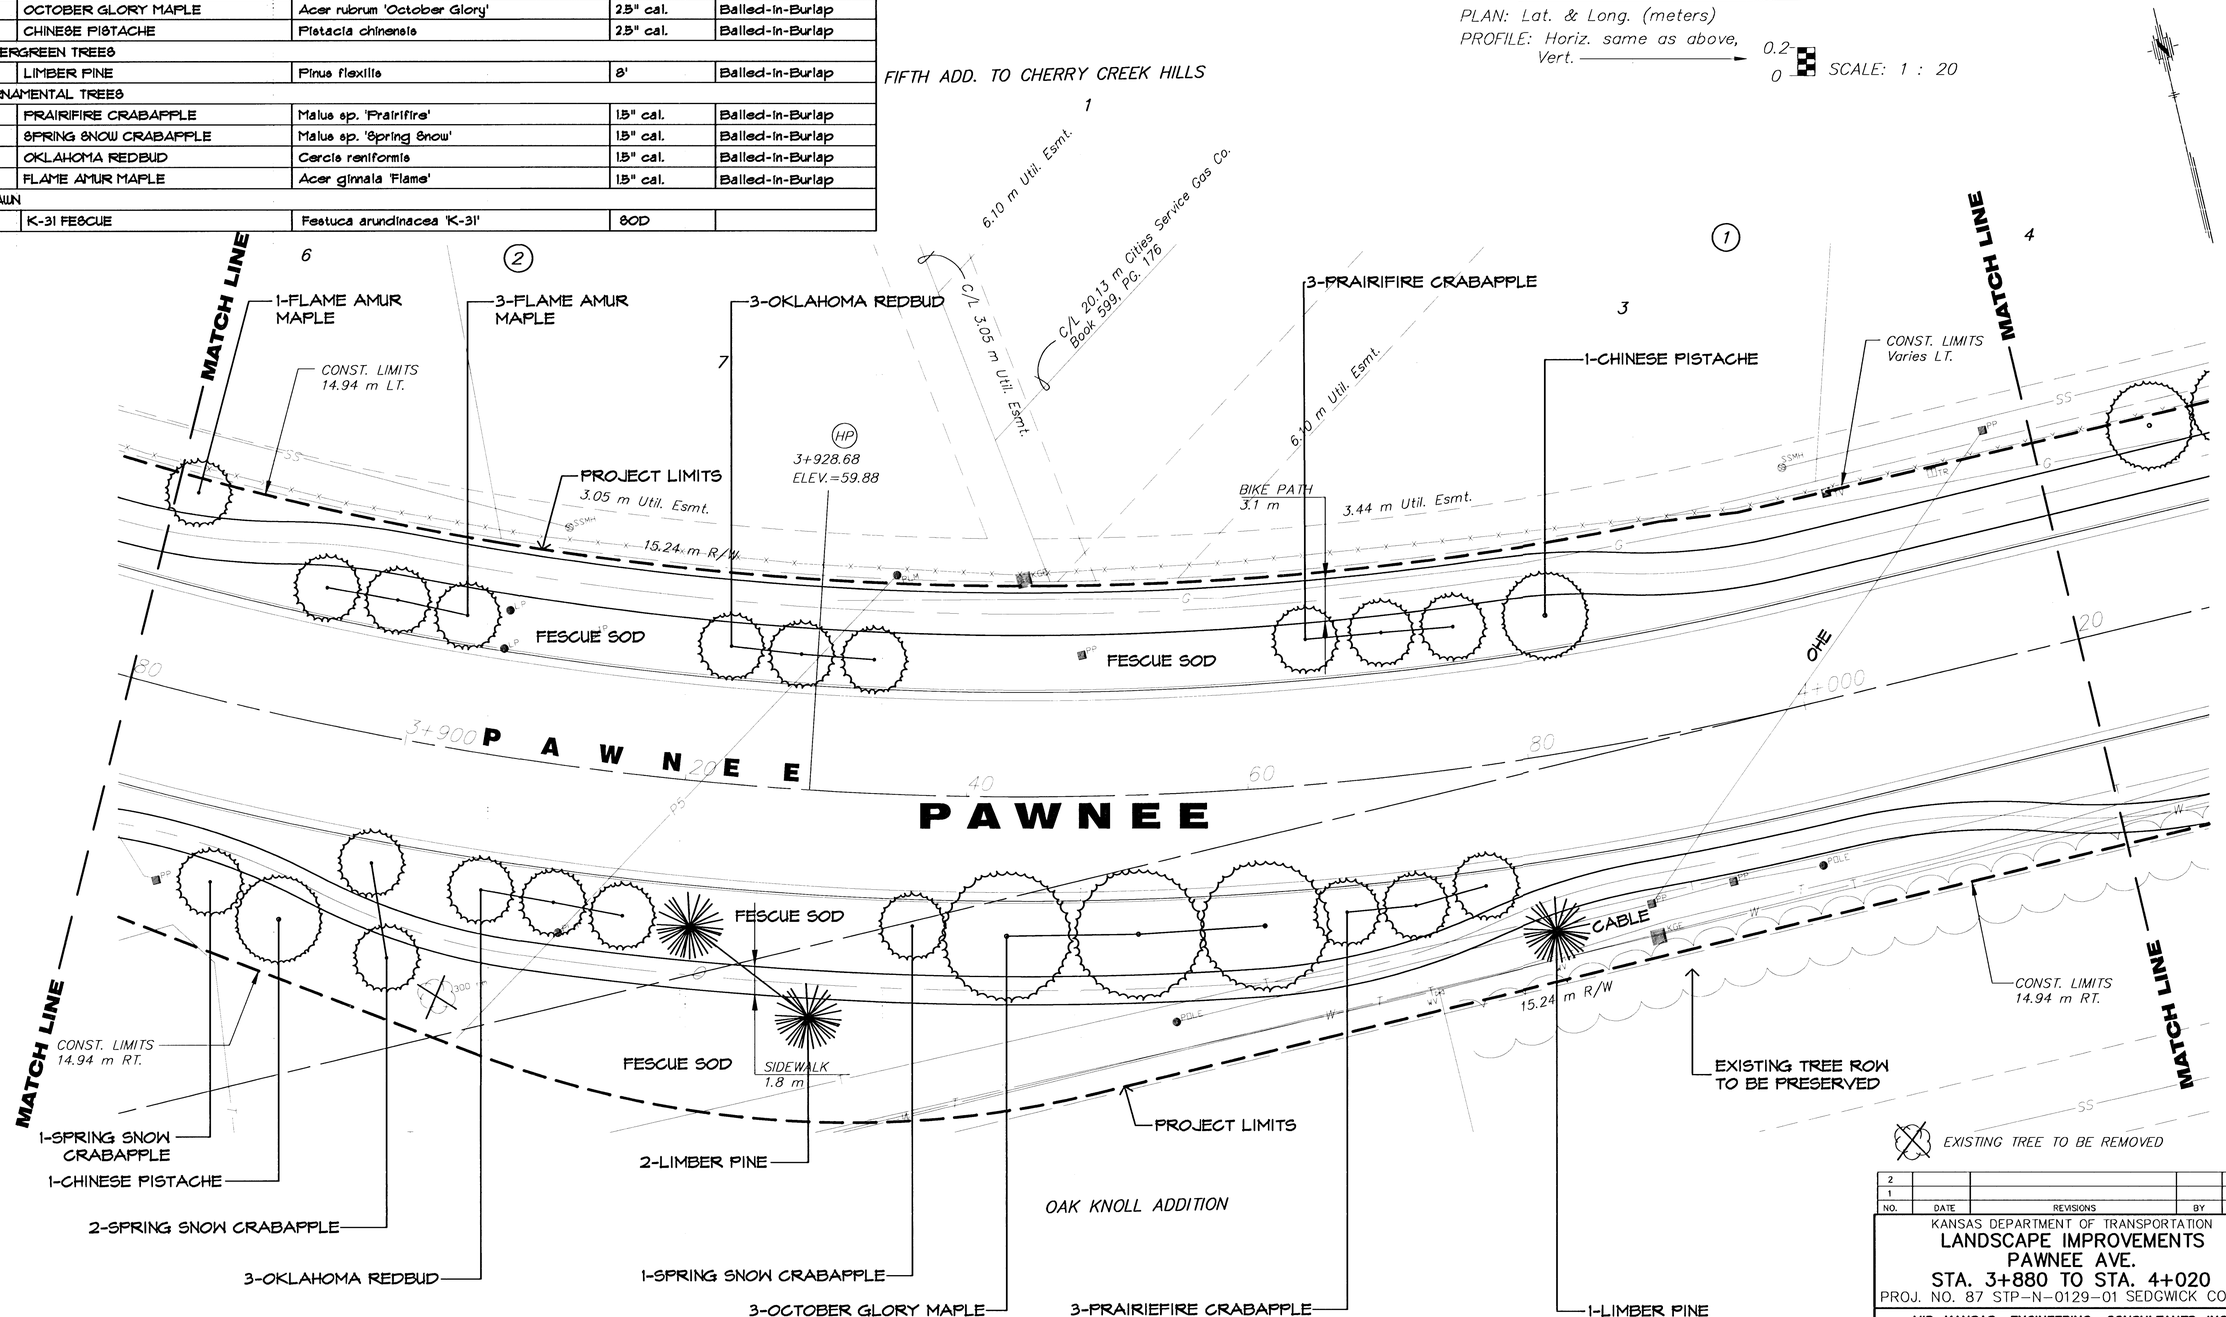

NO.	DATE	REVISIONS	BY	APP'D
2				
1				

KANSAS DEPARTMENT OF TRANSPORTATION
LANDSCAPE IMPROVEMENTS
PAWNEE AVE.
STA. 3+880 TO STA. 4+020
PROJ. NO. 87 STP-N-0129-01 SEDGWICK COUNTY

MID-KANSAS ENGINEERING CONSULTANTS, INC.
WICHITA, KANSAS

DESIGNED BY:	JTC	CHECKED BY:	JTC	
DRAWN BY:	GJR	DATE: APRIL 2002	SHEET 9	OF 23

G:\CIVIL\PAW-KEBB\98171\ROADSIDE\LANDSCAPE\11and7.dwg Wed Apr 17 10:38:18 2002
C:\VOLUMES\PAW-WEBSITE\PROJECTS\LANDSCAPE\LANDSCAPE\11AND7.DWG