| FHWA REG. NO. | STATE | PROJECT NO. | YEAR | SHEET NUMBER | TOTAL SHEETS |
|---|---|---|---|---|---|
| 7 | KANSAS | 87 N-0194-01 | 2001 | 4 | 43 |

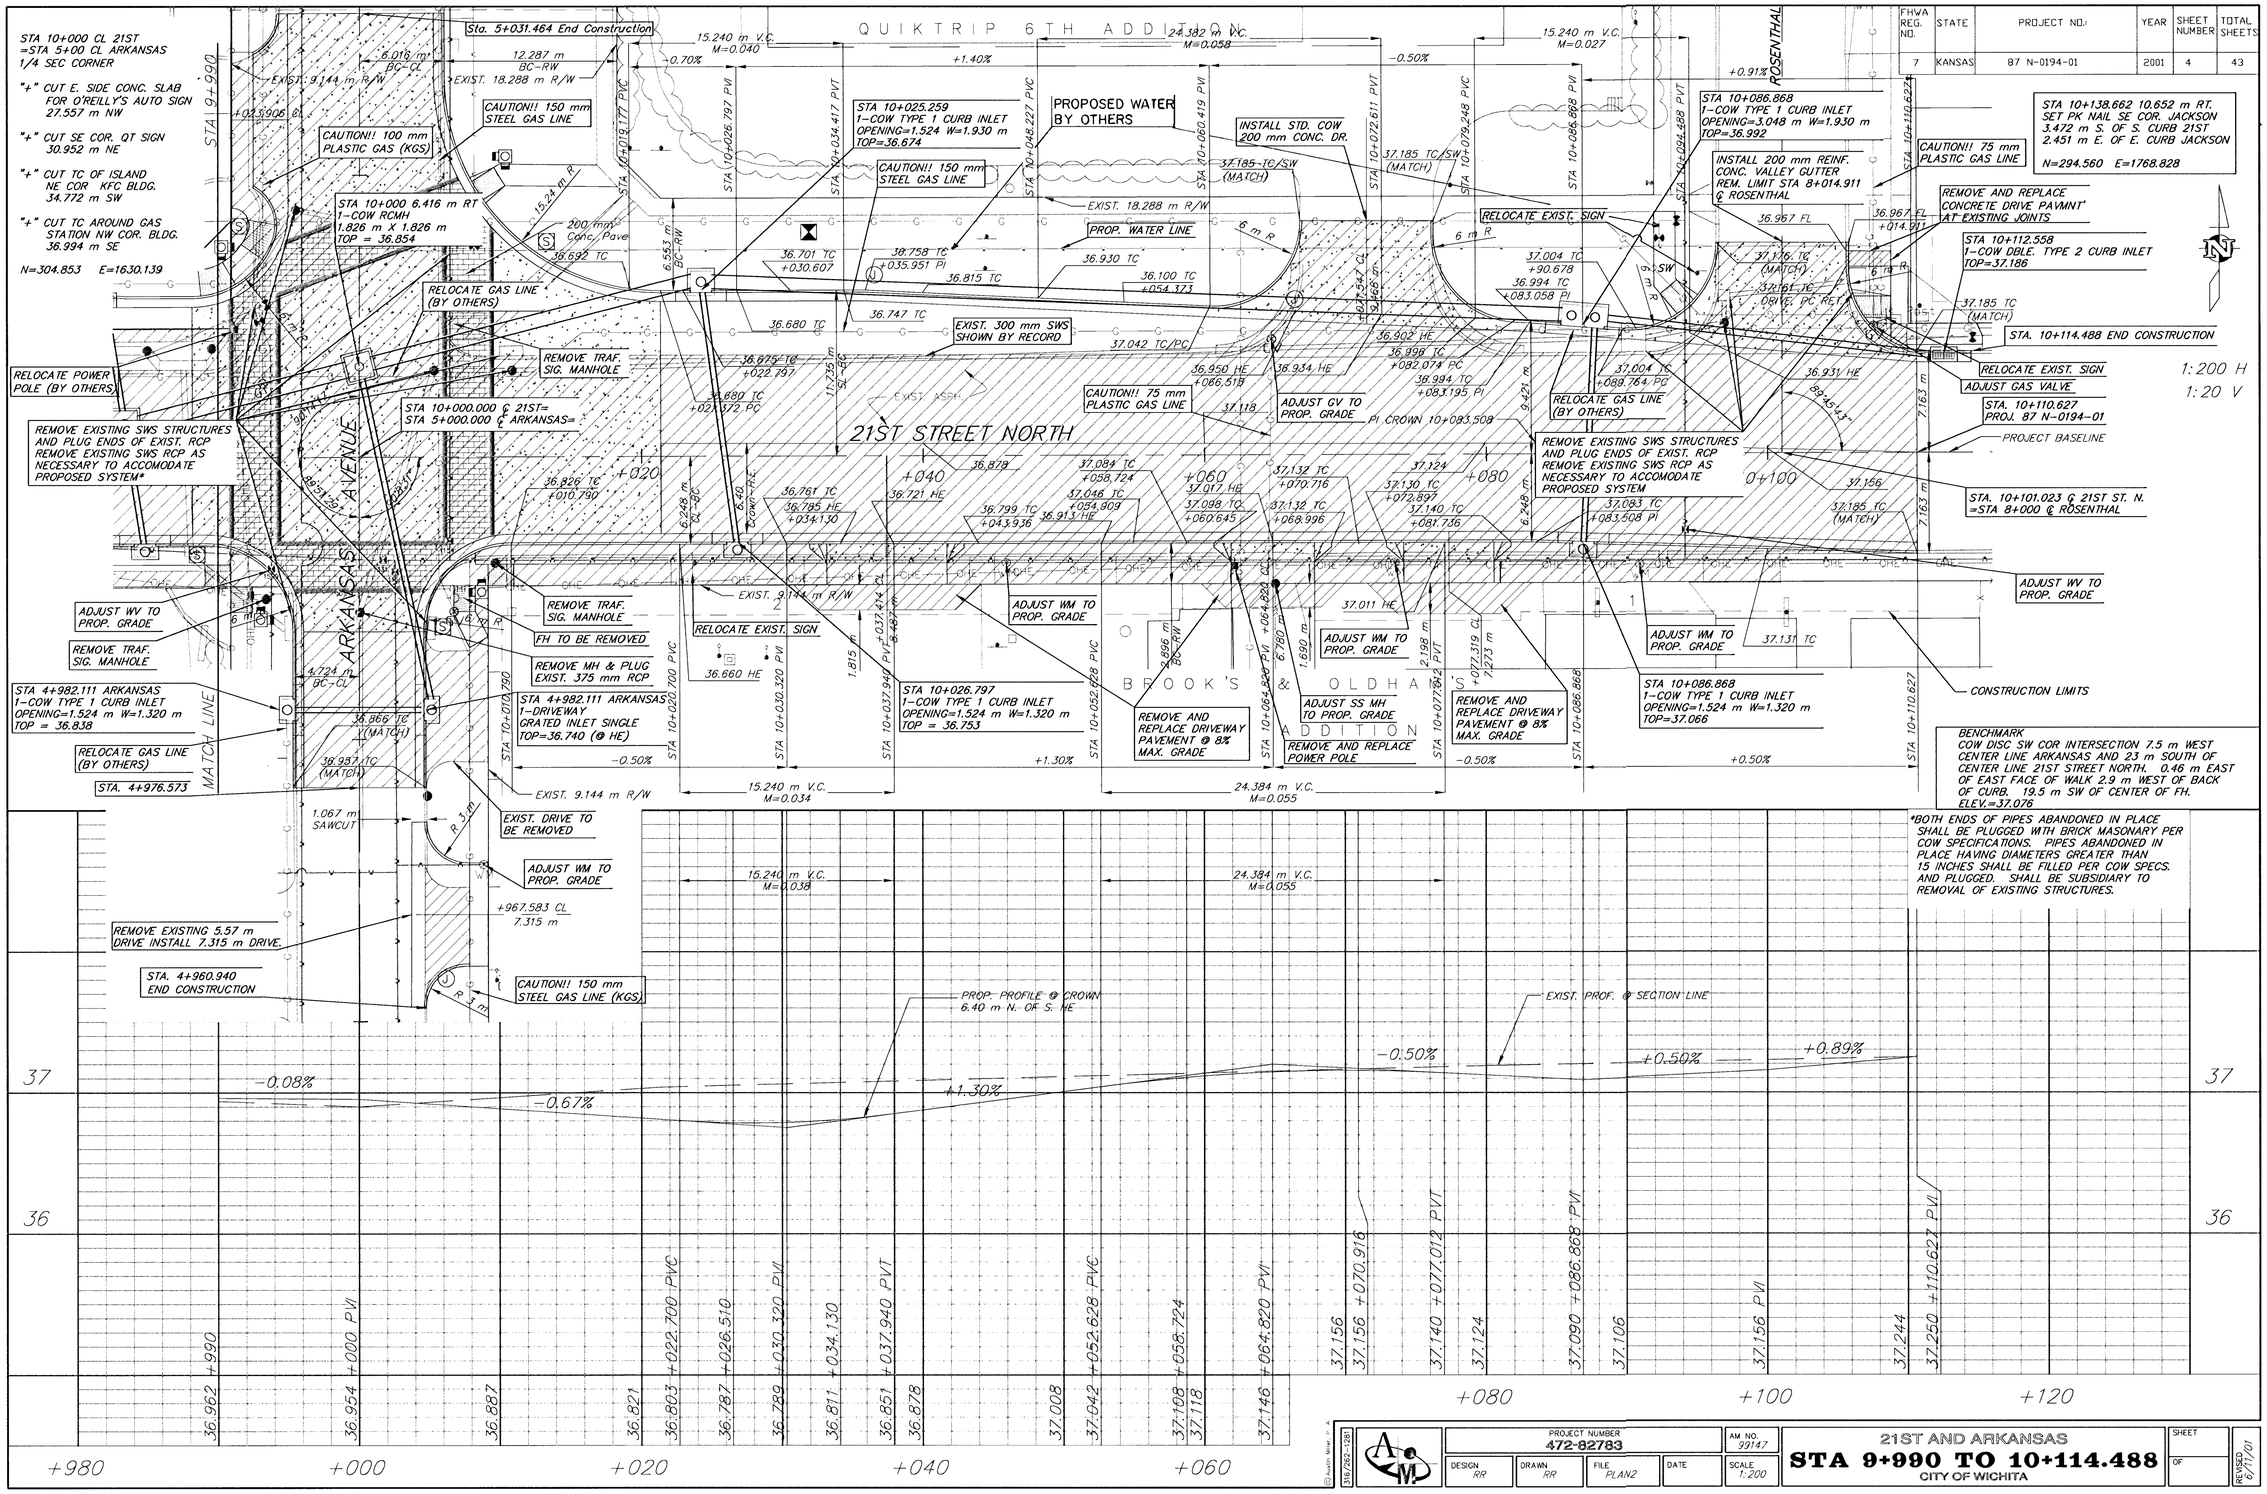


| PROJECT NUMBER | AM. NO. |
|---|---|
| 472-82783 | 99147 |

| DESIGN | DRAWN | FILE | DATE | SCALE |
|---|---|---|---|---|
| RR | RR | PLAN2 | | 1:200 |

21ST AND ARKANSAS

**STA 9+990 TO 10+114.488**

CITY OF WICHITA

SHEET OF

REVISED 6/11/01

316/262-1281