FHWA REG. NO.	STATE	PROJECT NO.	YEAR	SHEET NUMBER	TOTAL SHEETS
7	KANSAS	87 N-0194-01	2001	5	43

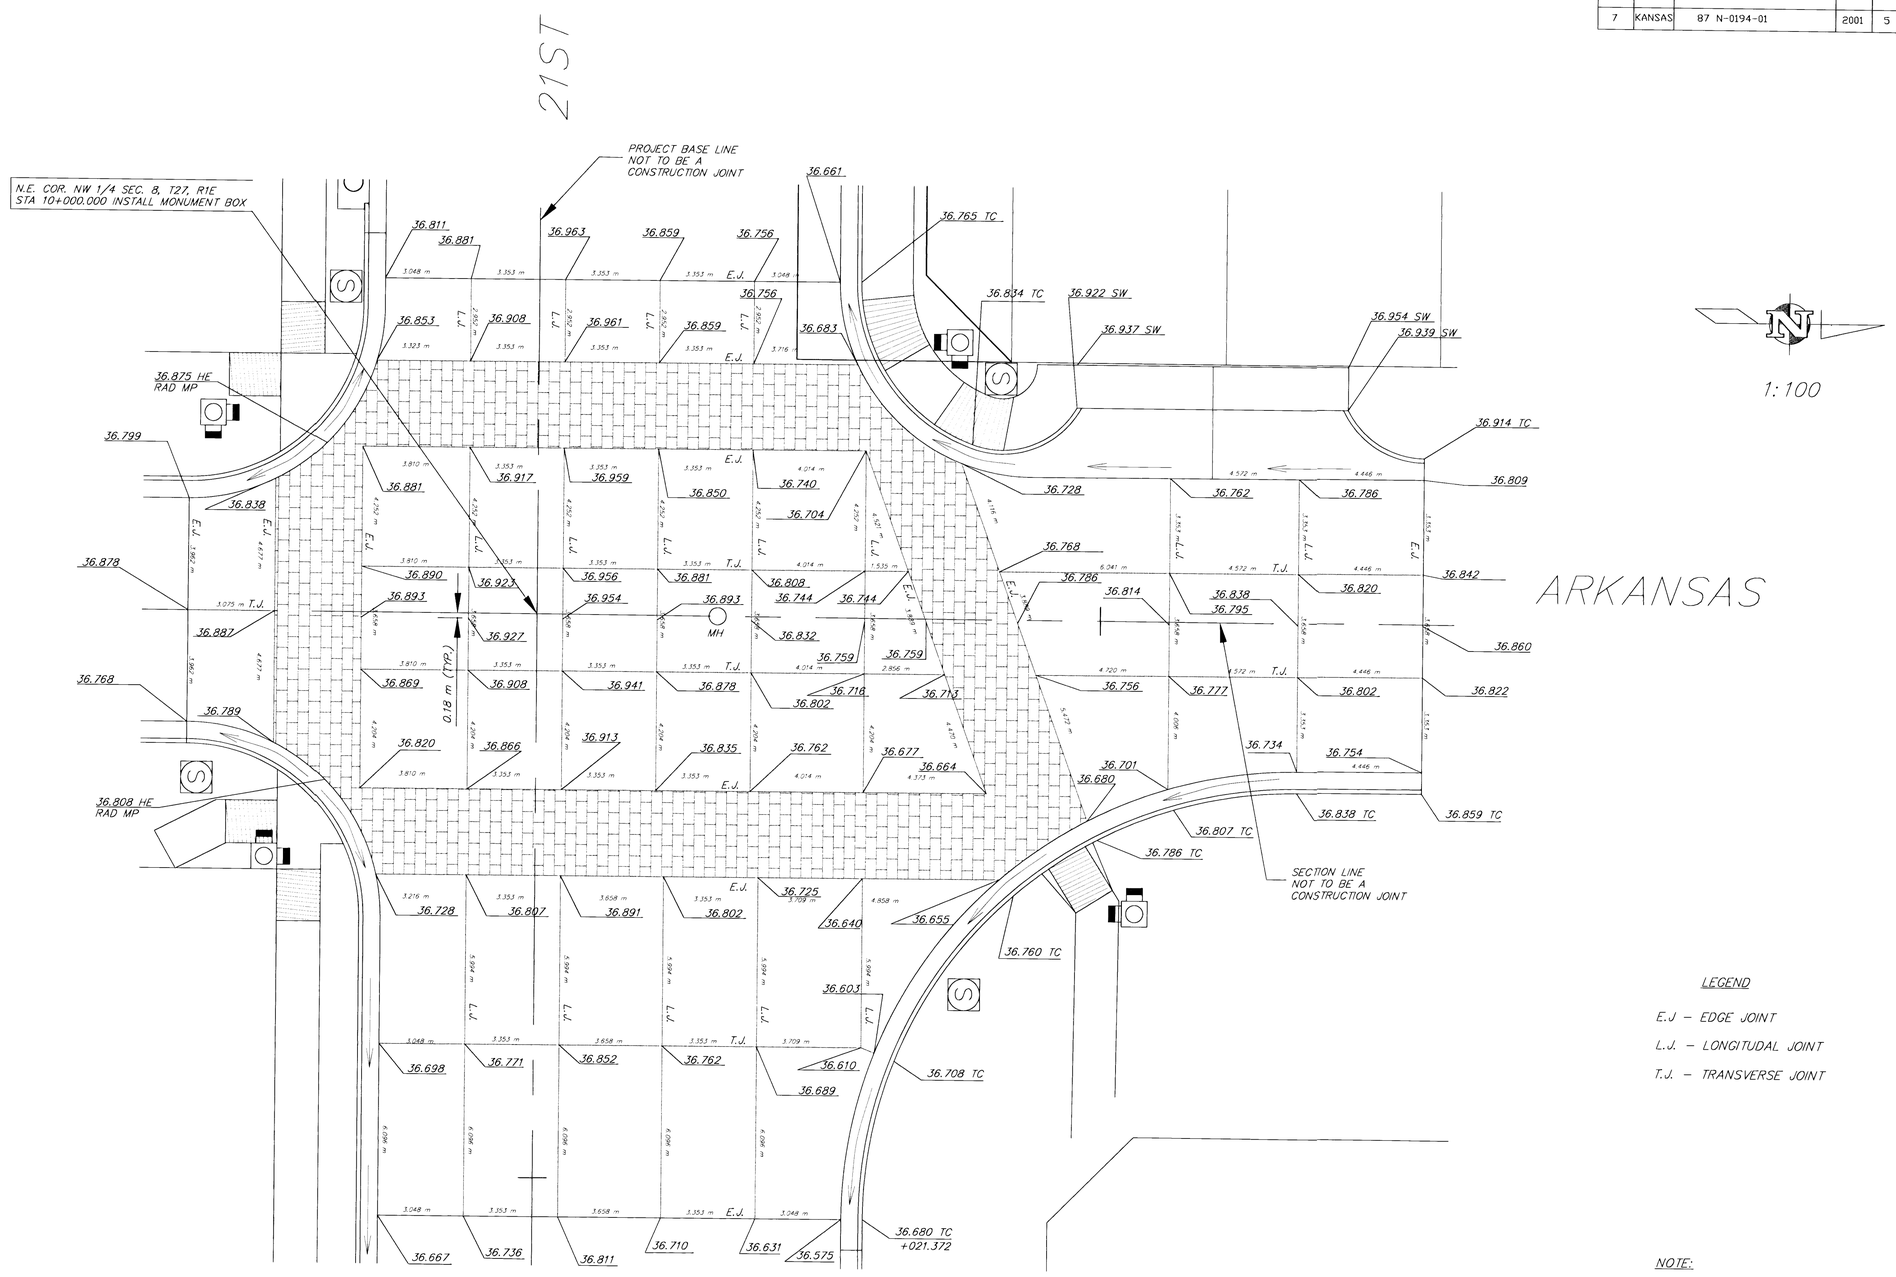

LEGEND

E.J – EDGE JOINT

L.J. – LONGITUDAL JOINT

T.J. – TRANSVERSE JOINT

NOTE:

SEE SHEET 2 FOR CROSSWALK CONCRETE PAVER DETAIL.

PROJECT NUMBER	AM NO.
472-82783	99147

DESIGN	DRAWN	FILE	DATE	SCALE
RR	RR	Intersection		1:100

21ST AND ARKANSAS

INTERSECTION DETAIL

CITY OF WICHITA

SHEET

OF

07/02/00

© Austin, Milner, P. A. 316/262-1265