FHWA REG. NO.	STATE	PROJECT NO.	YEAR	SHEET NUMBER	TOTAL SHEETS
7	KANSAS	87 N-0194-01	2001	42	43

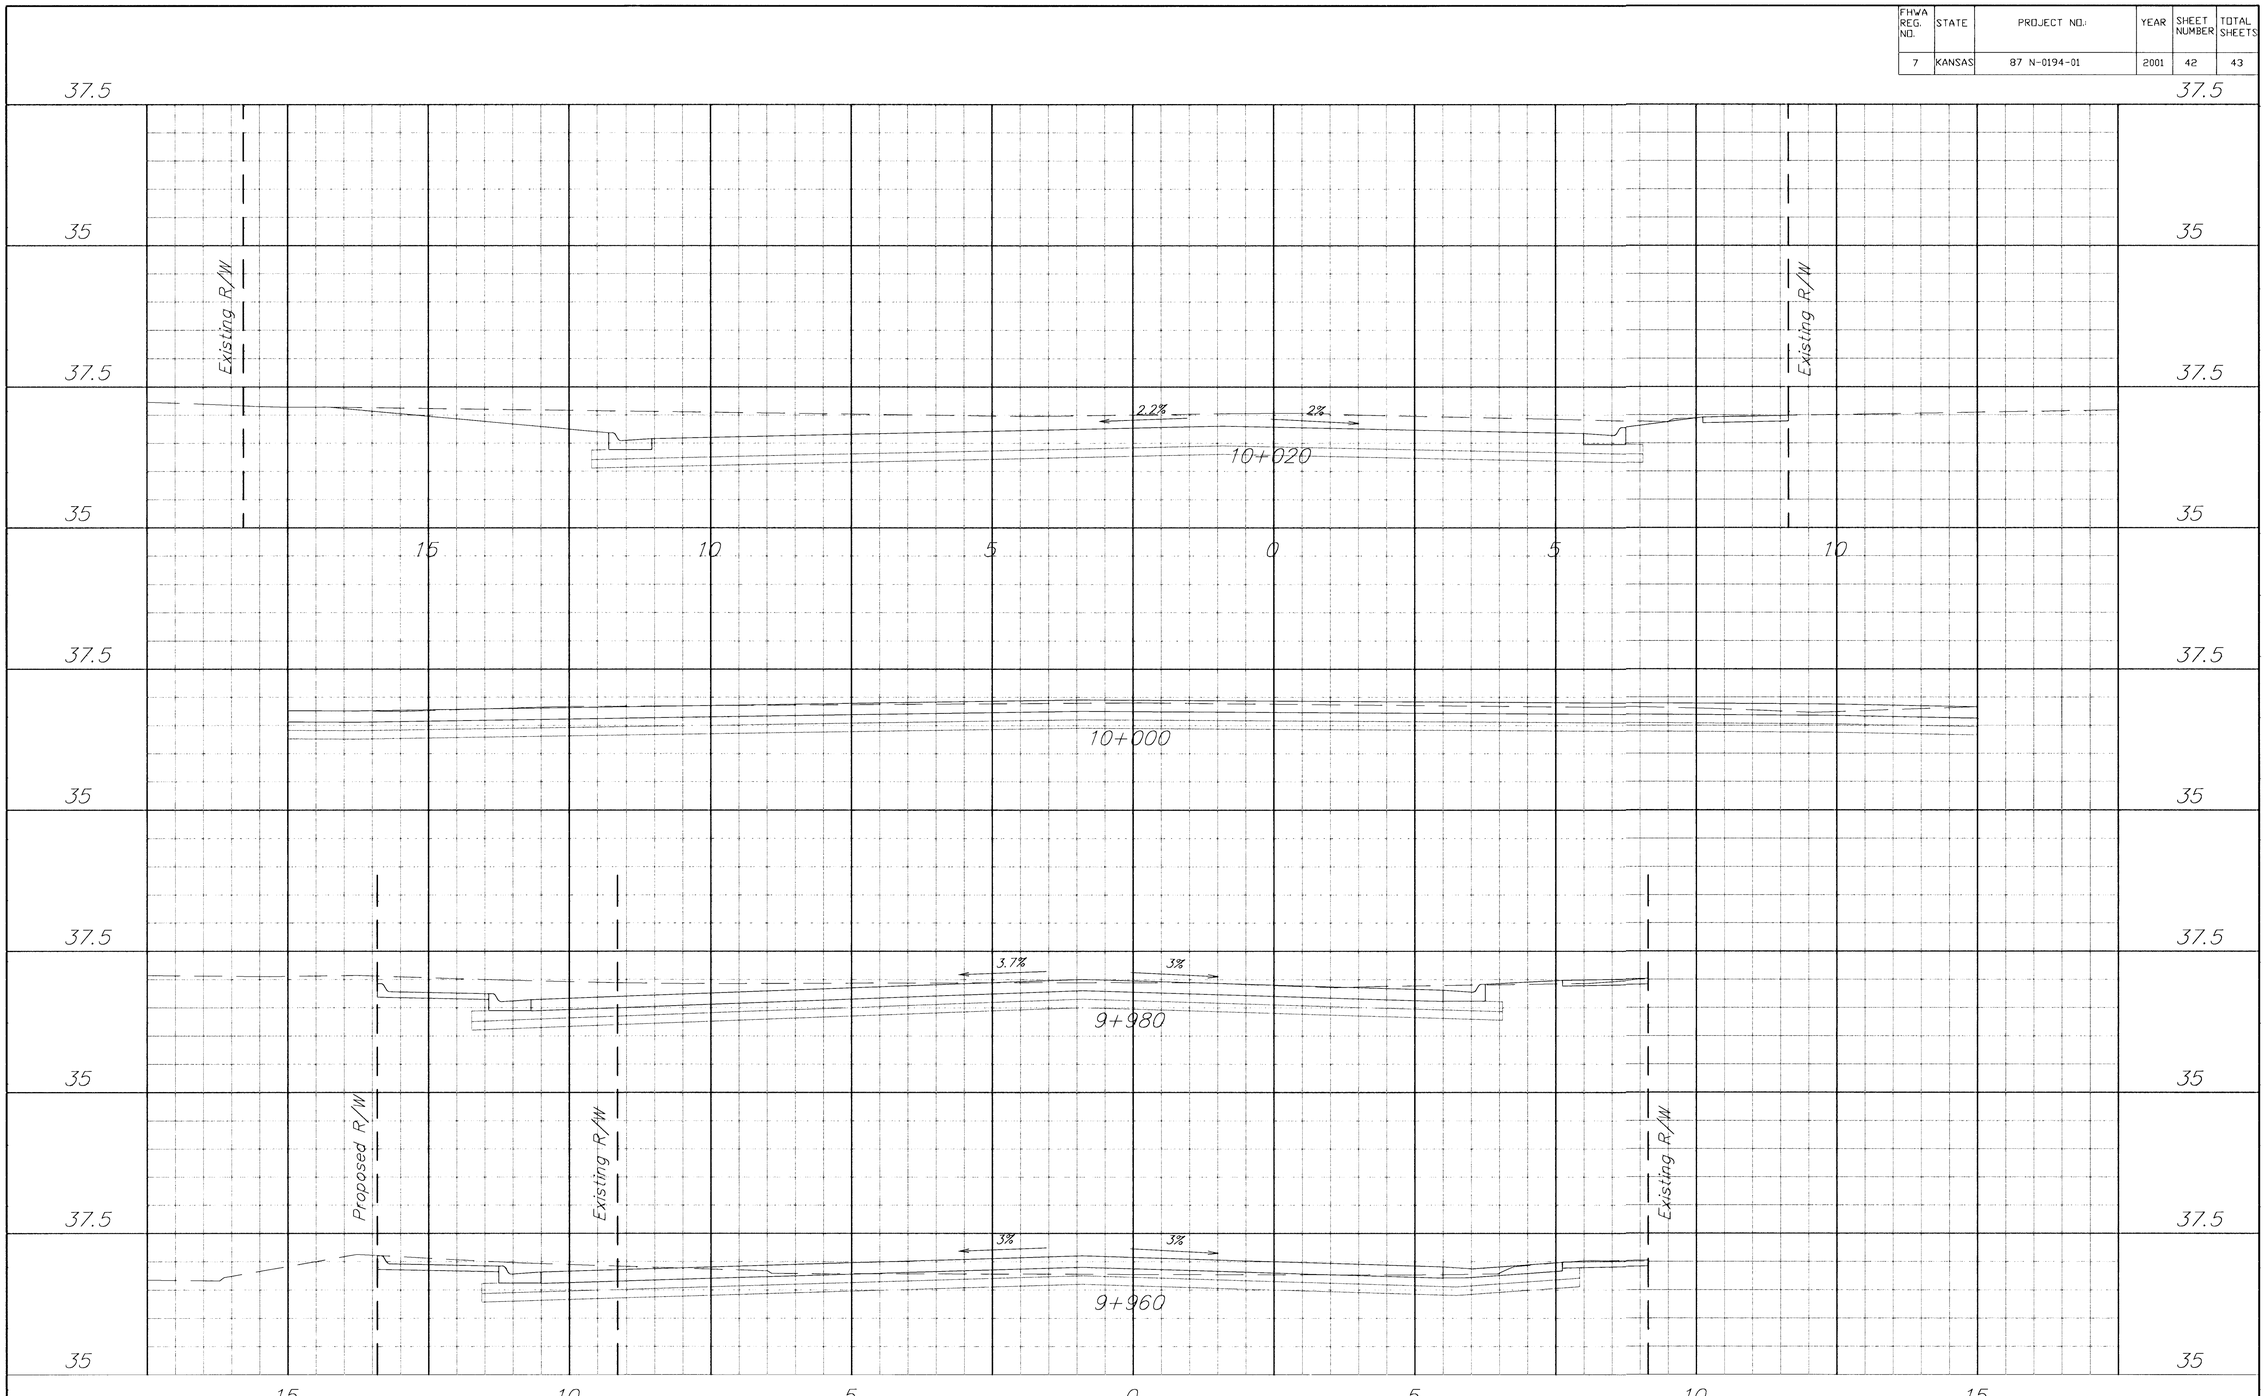

PROJECT NUMBER	AM NO.
472-82783	99147

DESIGN	DRAWN	FILE	DATE	SCALE
RR	RR	xsections		1:50

21ST AND ARKANSAS

CROSS-SECTIONS

CITY OF WICHITA

SHEET

OF

REVISED 6/11/01

316/262-1281