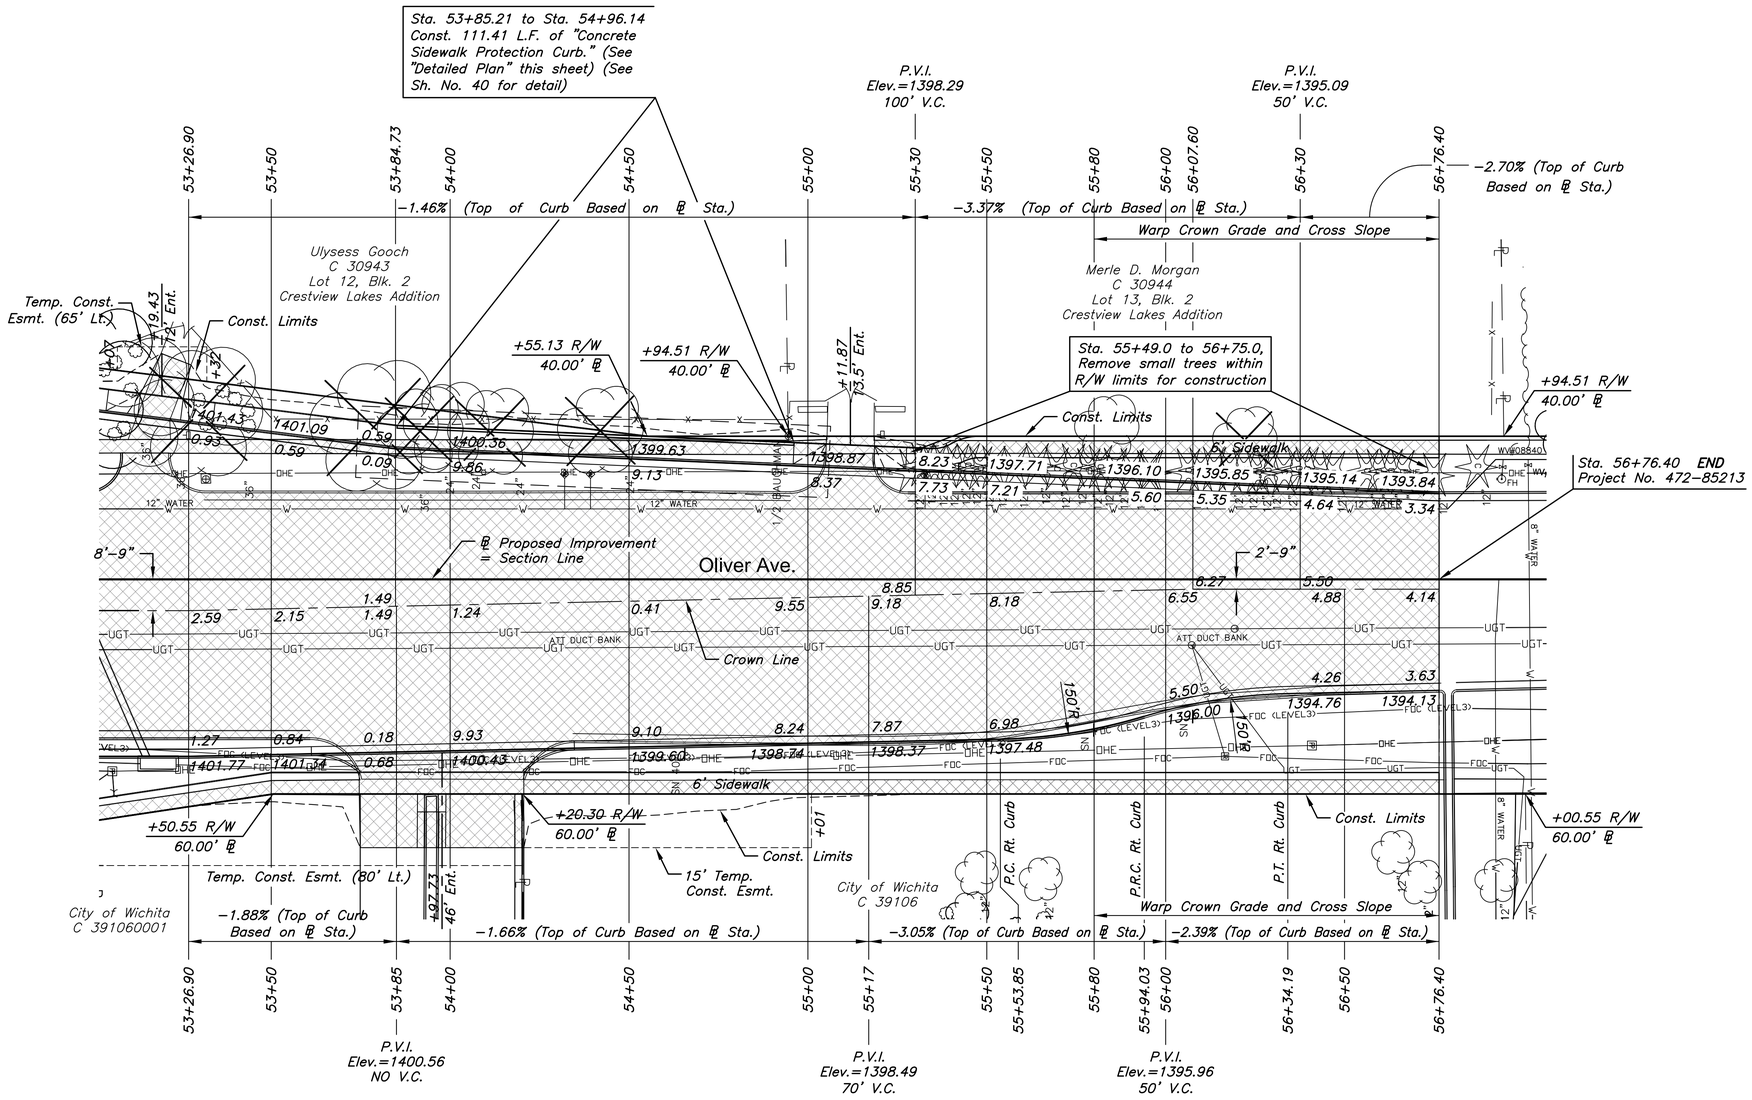

Oliver Avenue Utility Adjustments				
Station	Offset	Exist. Elev.	Prop. Elev.	Description
54+32.03	29.40' Lt.	1400.64	-	Water Meter Relocated
54+39.24	29.35' Lt.	1400.49	-	Water Meter Relocated
55+32.75	28.90' Lt.	1397.84	-	Water Meter Relocated
56+07.30	18.39' Rt.	1395.8	1395.88	AT&T Manhole Adjusted
56+19.29	13.80' Rt.	1395.44	1395.64	AT&T Manhole Adjusted

*Station and offset for meter relocations are at the existing meter location. Proposed location to be field verified.

DETAILED PLAN

SCALE: 1"=20'

LEGEND

- Pavement Removal
- Construct Wheelchair Ramp See Sh. No. 48
- Tree Removal

NOTE:
Top of Curb elevations shown are for Type 1 curb. Construct curb and gutter as noted.

MKEC
Wichita, KS • 316-684-9600

STREET IMPROVEMENTS FOR
21ST & OLIVER INTERSECTION
WICHITA, KANSAS

©2016 MKEC Engineering All Rights Reserved www.mkec.com These drawings and their contents, including, but not limited to, all concepts, designs, & ideas are the exclusive property of MKEC Engineering (MKEC), and may not be used or reproduced in any way without the express consent of MKEC.

PAVING PLAN - OLIVER AVE.

PROJECT NO.	472-85213
DATE	SEPT. 2016
SCALE	1"=20'
DESIGNED JRA	DRAWN DMU CHECKED JRA

NO.	REVISION	DATE

SHEET NO.
19 OF 125

PLOTTED: Thursday, September 22, 2016 @ 12:37PM

J:\PROJECTS\2015\150104017\L_COW_21ST & OLIVER_XXXXXX CAD\SHTS\05 CIVIL\PAV\15170EP10.DWG