FHWA REGION NO.	STATE	PROJECT NO.	FISCAL YEAR	SHEET NO.	TOTAL SHEETS
7	KANSAS	87-N-0223-01	2002	30	56

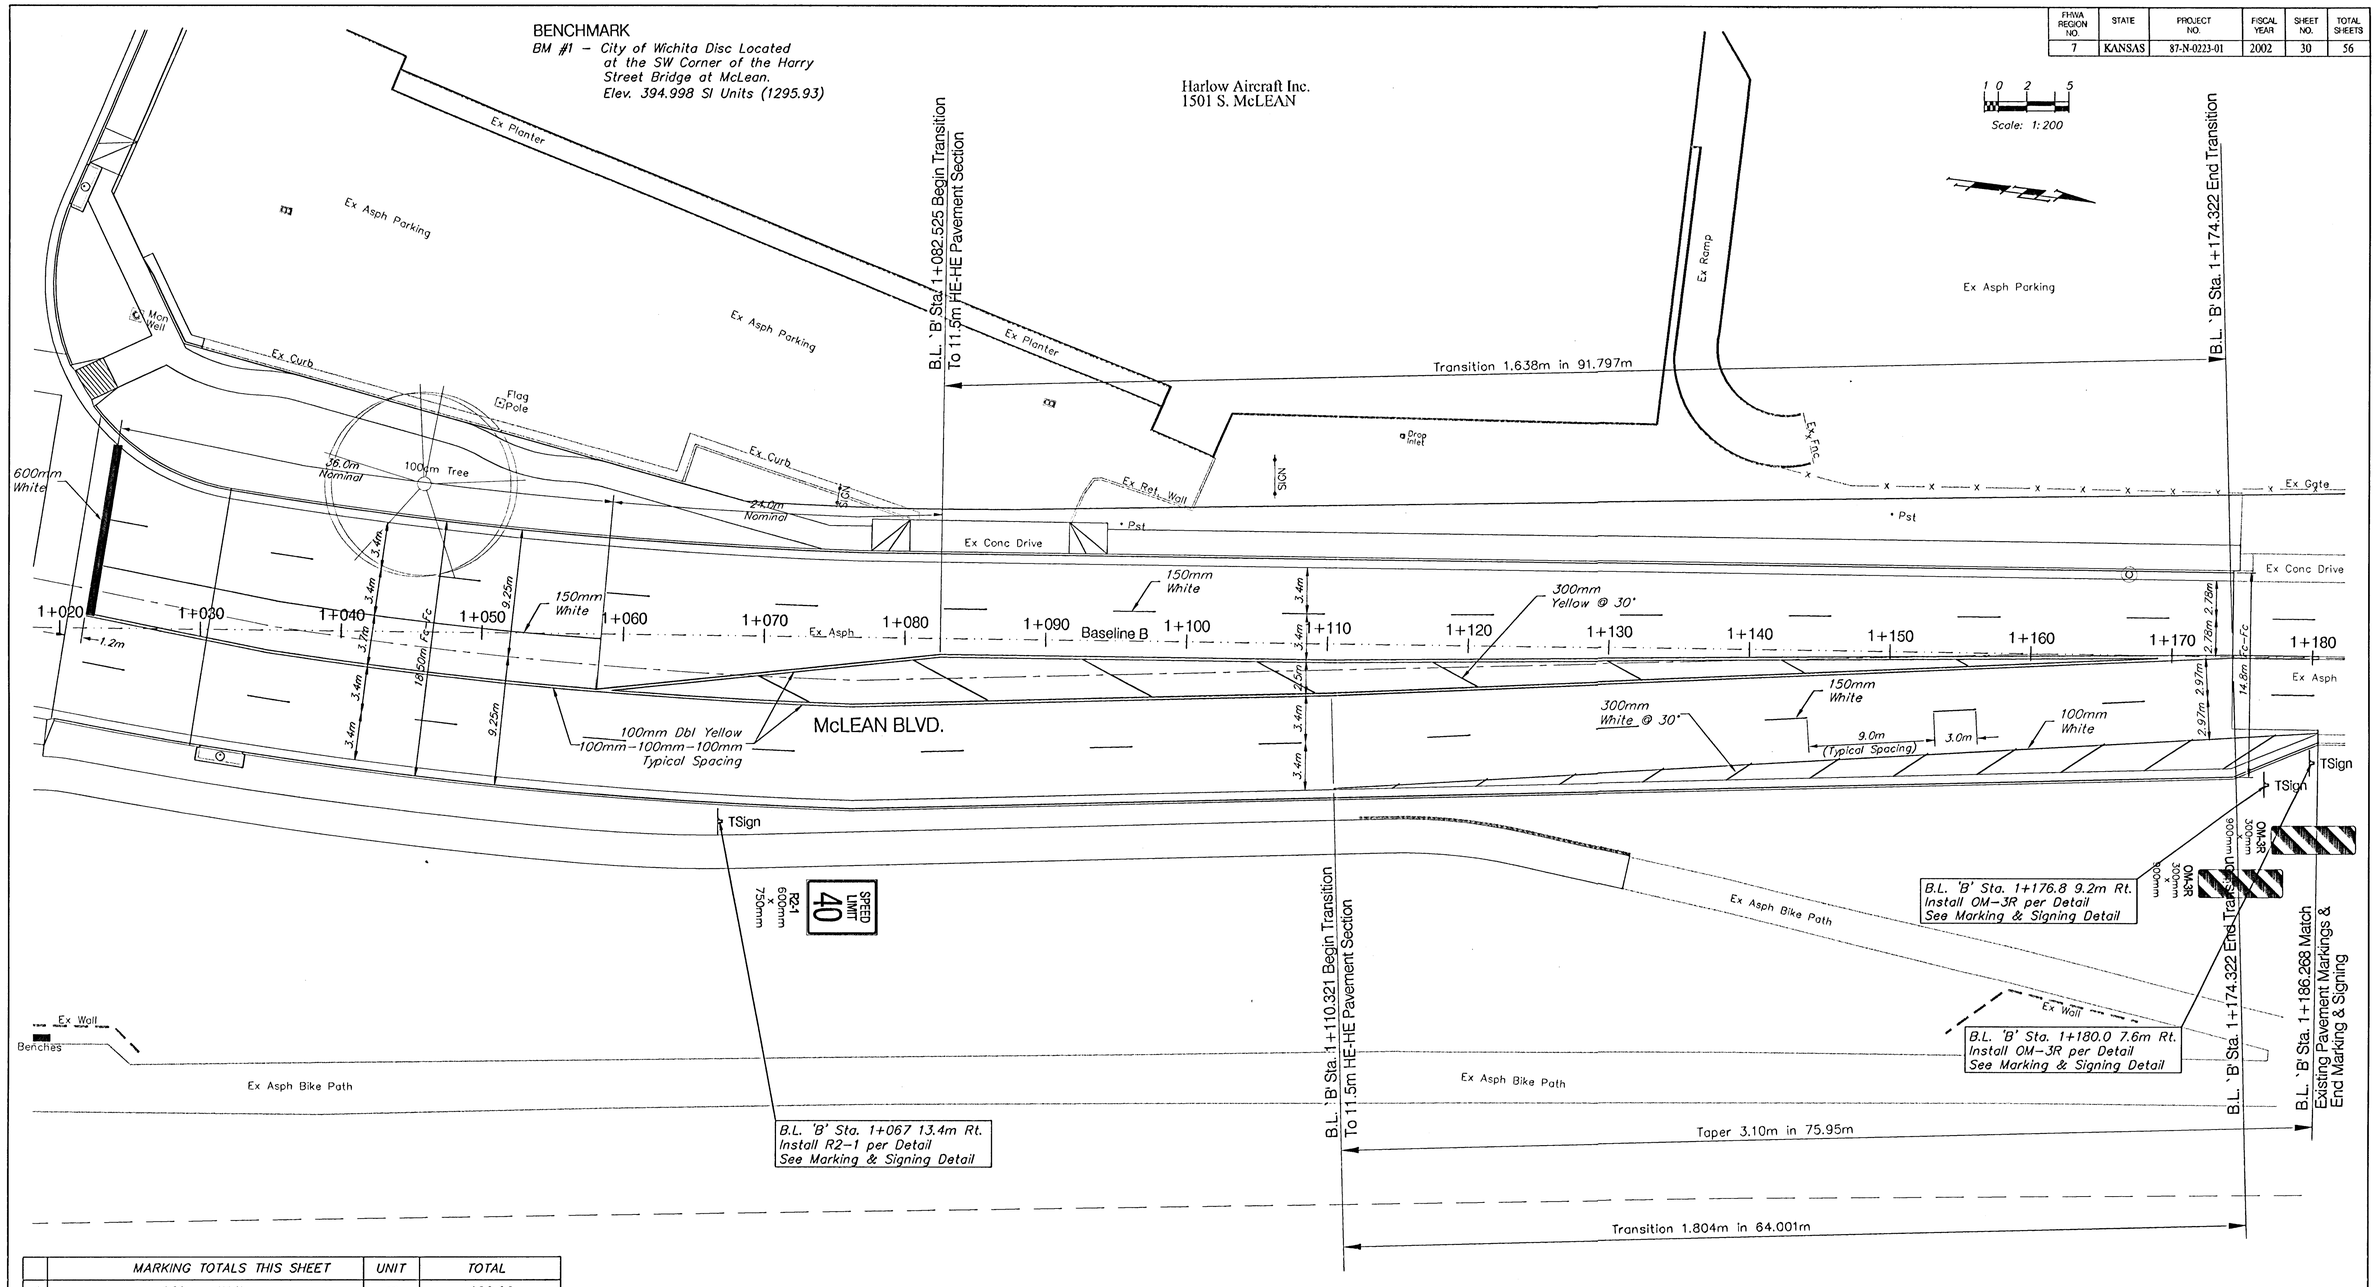

	MARKING TOTALS THIS SHEET	UNIT	TOTAL
1	150mm White	m	120.00
2	100mm White	m	70.00
3	600mm White	m	12.50
4	100mm Yellow	m	499.89
5	300mm Yellow	m	30.27
6	300mm White	m	28.00
	* FOR INFORMATION ONLY		

KDOT METRIC

PROJECT NUMBER	SHEET NAME	ENGINEERING DIRECTORY
472-83781	Mark02	F:\HarryMcLean\Traffic

DESIGN	DRAWN	APPROVED	DATE	SCALE	BAUGHMAN NO
JFB	TA	JFB	Aug 2003	1:200	01-03-E943

CAPITAL IMPROVEMENT PROJECT

MARKING & SIGNING PLAN

HARRY & McLEAN INTERSECTION IMPROVEMENTS

BAUGHMAN COMPANY, P.A.
ENGINEERING, SURVEYING, & PLANNING
316-262-7271 • 315 ELLIS • WICHITA, KANSAS 67211

SHEET 30 OF 56