EMERALD BAY ESTATES 2nd ADDITION

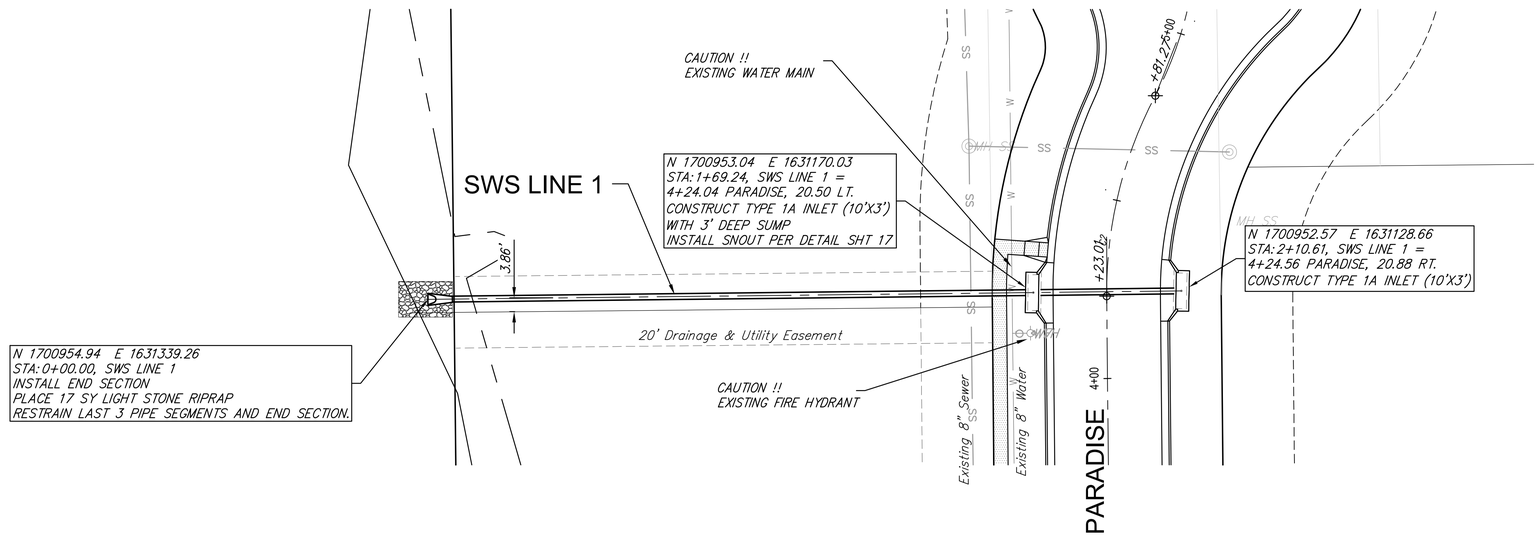

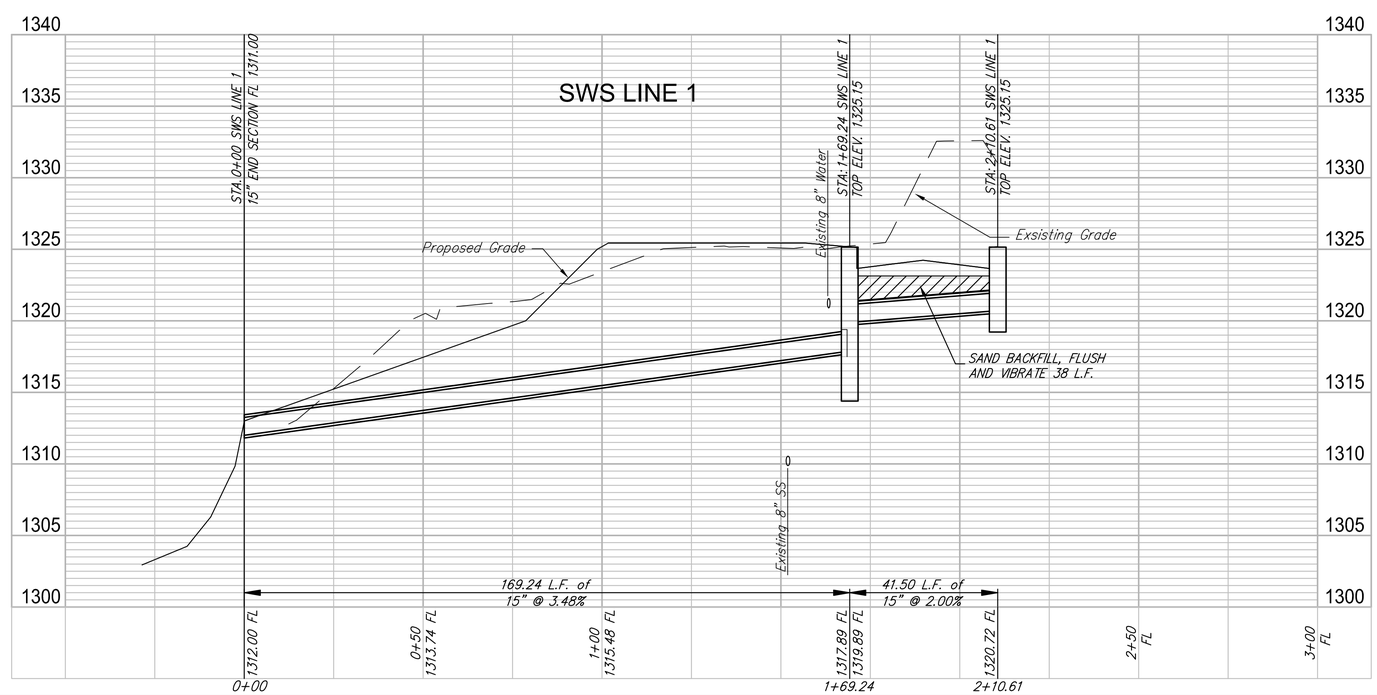

RUGGLES & BOHM
ENGINEERING | SURVEYING | LANDSCAPE ARCHITECTURE | GOVERNMENT
10 N MAIN - SUITE 100 WICHITA, KS 67202 316-264-4481 FAX 316-264-4482

DESIGN	RA
DRAWN	CMB
DATE	
REVISED	
REVIEW	
UTILITY	RA
PROJECT NUMBER	468-85153
DRAWING FILE	Emerald Bay engineering base [SWS]

EMERALD BAY ESTATES 2nd
SWS 1
Wichita, Kansas

RB JOB 4770E

SHEET 2 OF 16