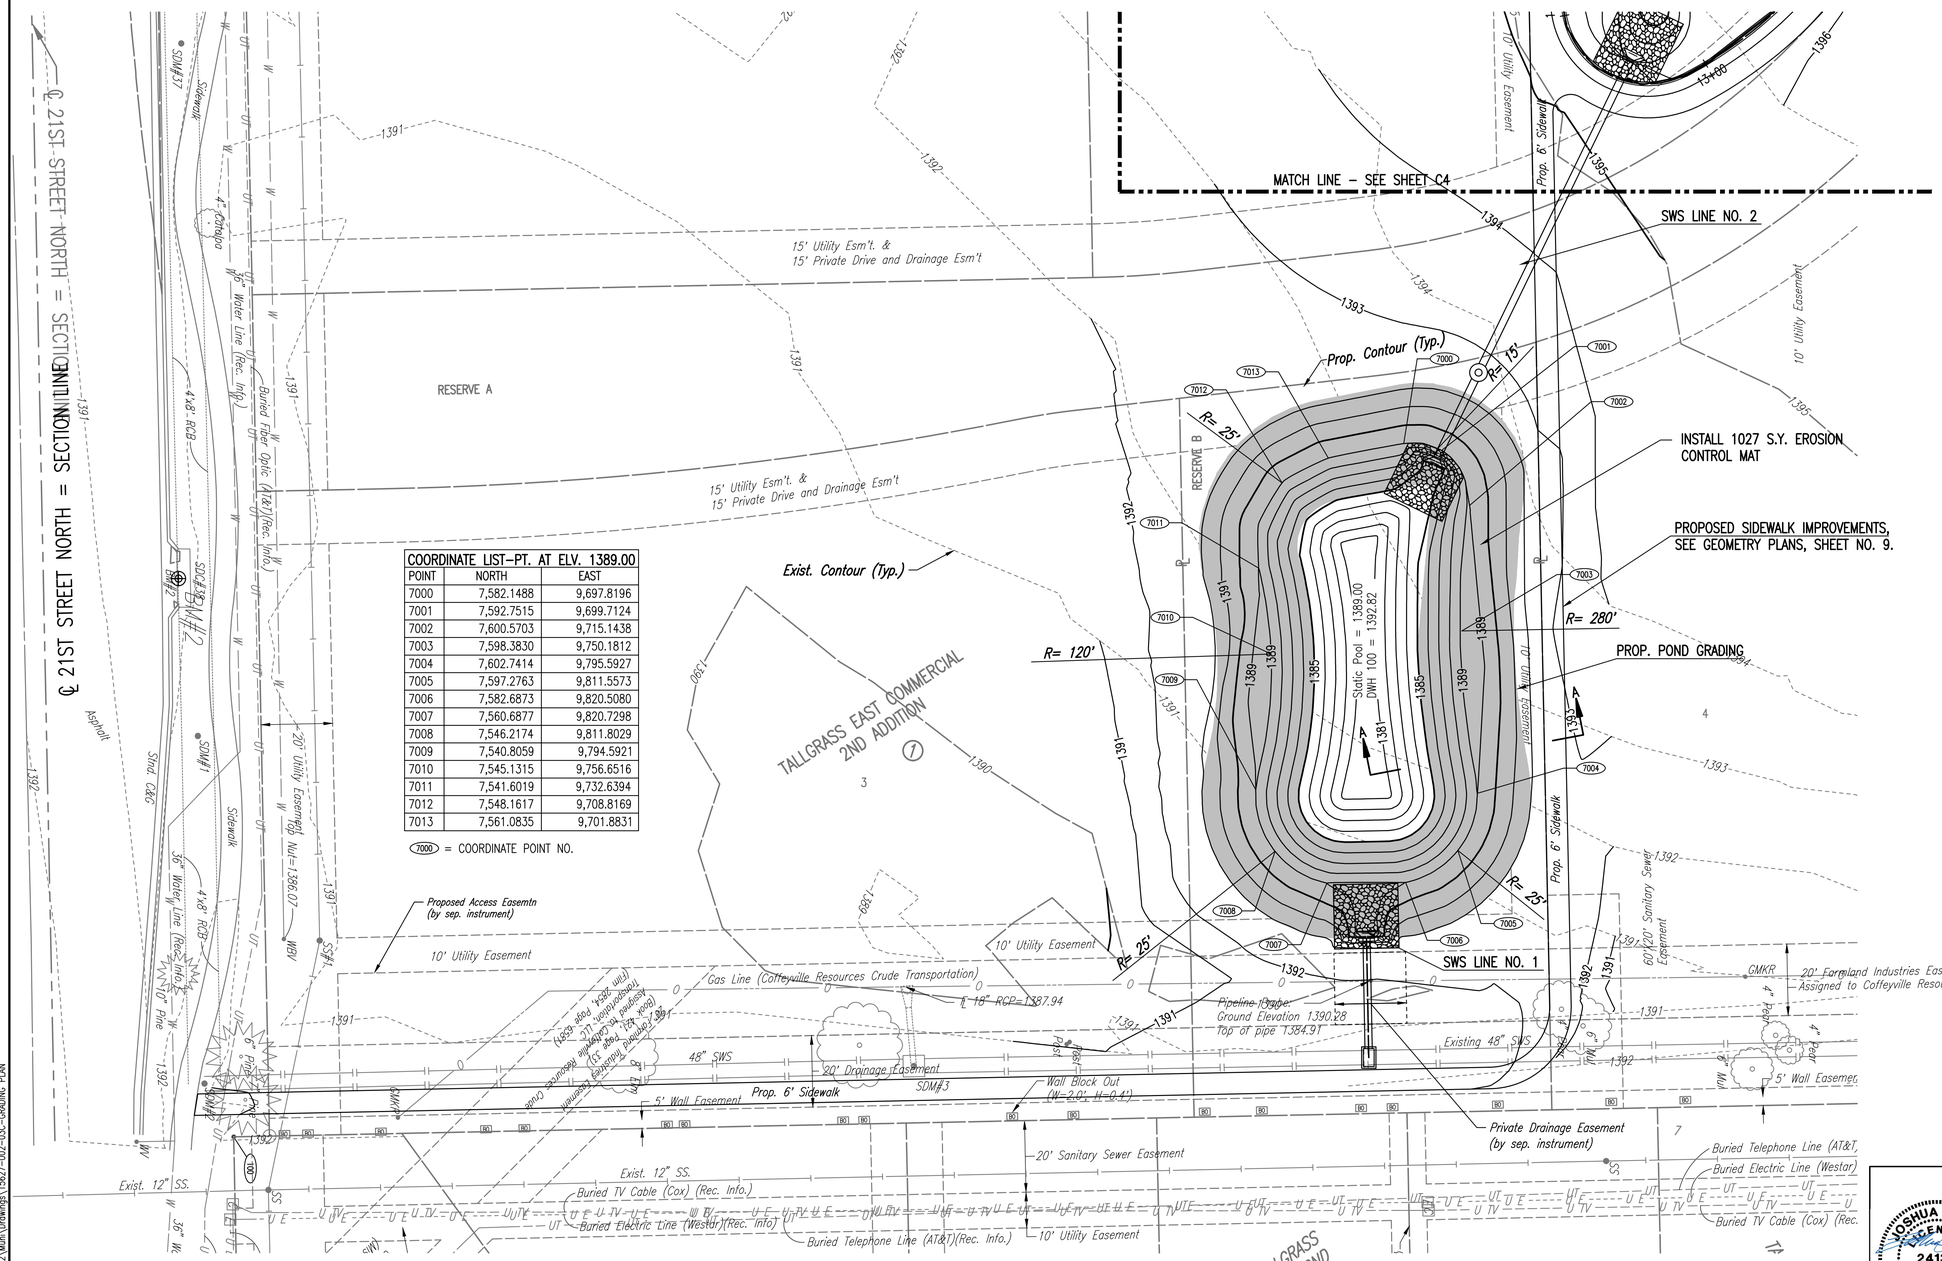

COORDINATE LIST–PT. AT ELV. 1389.00		
POINT	NORTH	EAST
7000	7,582.1488	9,697.8196
7001	7,592.7515	9,699.7124
7002	7,600.5703	9,715.1438
7003	7,598.3830	9,750.1812
7004	7,602.7414	9,795.5927
7005	7,597.2763	9,811.5573
7006	7,582.6873	9,820.5080
7007	7,560.6877	9,820.7298
7008	7,546.2174	9,811.8029
7009	7,540.8059	9,794.5921
7010	7,545.1315	9,756.6516
7011	7,541.6019	9,732.6394
7012	7,548.1617	9,708.8169
7013	7,561.0835	9,701.8831

(7000) = COORDINATE POINT NO.

SCALE:
0 20 40

LEGEND

- EROSION CONTROL MAT
- PROPOSED CONTOUR
- EXISTING CONTOUR
- GRADING LIMITS/MATCH LINE
- DRAINAGE RESERVE

CONTOUR INTERVAL: 1 FOOT

SEE SHEET NO. 5 FOR SECTION A–A, POND GRADING NOTES AND POND SEALING NOTES.

SEE SHEET NO. 16 FOR RIPRAP DETAILS.

JOSHUA GOLKA LICENSED 24136 12/06/2016 KANSAS PROFESSIONAL ENGINEER

No.	Revision	By	Date

TALLGRASS EAST COMMERCIAL 2ND ADDITION
STORM WATER DRAIN NO. 407

GRADING PLAN

GARY JANZEN, P.E.– CITY ENGINEER
CITY OF WICHITA PROJECT NO. 468–85097

PEC
PROFESSIONAL ENGINEERING CONSULTANTS, P.A.
303 SOUTH TOPEKA WICHITA, KS 67202
316-262-2691 www.pec1.com

Designed by JAG, TBK | Job No. 31–15627–002
Drawn by BJS | Date April 2016
Sht. 03 of 23

Saved 12-05-2016 9:48:46 AM by JAG
Plot Scale 1:1 12-05-2016 11:46:19 AM by KURTIS.DEAT
U:\Wichita-Civil\2015\15627-002\Muni\Drawings\15627-002-03C-GRADING PLAN