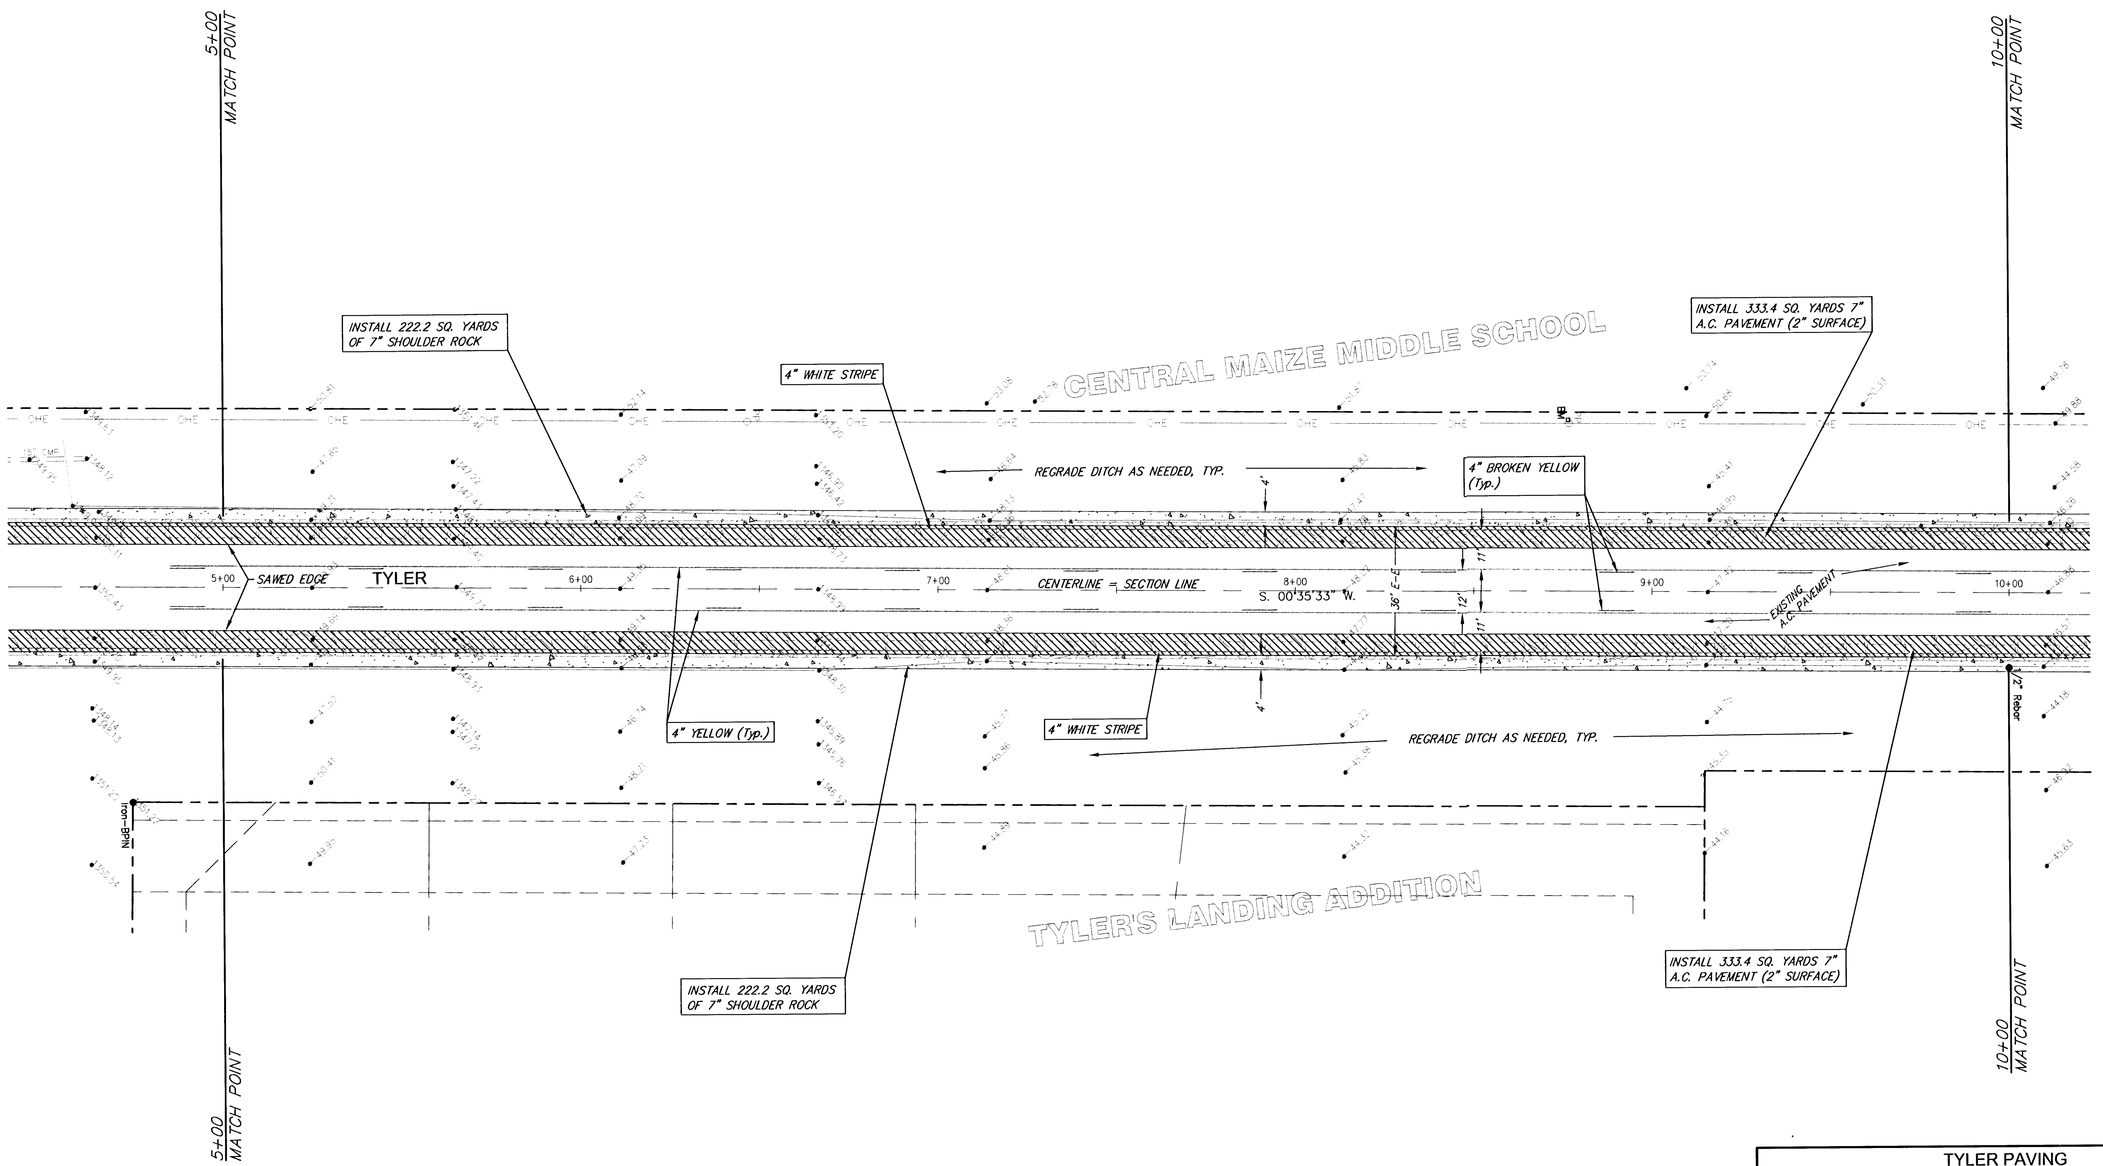

SCALE: 1"=20'

TYLER PAVING
Sta. 5+00 to Sta. 10+00
WICHITA, KANSAS

Ruggles & Bohm, P.A.
Engineering, Surveying, Land Planning
924 North Main
Wichita, Kansas 67203
www.rbkansas.com
(316) 264-8008
(316) 264-4621 fax
E-mail: info@rbkansas.com

DESIGN	MWS
DRAWN	TEB
REVIEW	
UTILITY	
DATE	April 17, 2003
RB JOB	22YT
SHEET	4 OF 14
DRAWING FILE	Base [PAVE01]
PROJECT NUMBER	472-83713/83693