SCALE:
PLAN: LAT. & LONG. 0 40 80
PROFILE: HORIZ. SAME AS ABOVE
VERT. 0 5

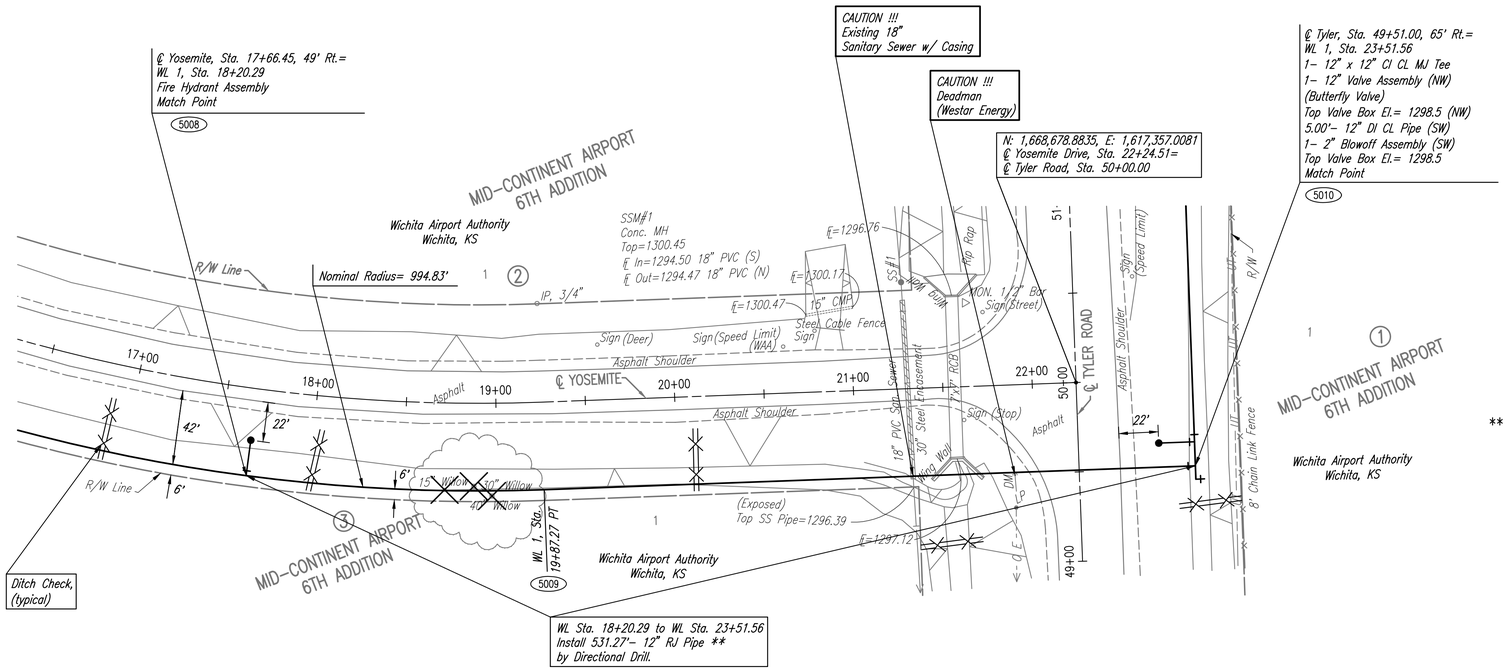

5000 - SEE SHEET NO. 3 FOR WATERLINE COORDINATES (TYP.)

X = Denotes Tree to be Removed

** RESTRAINED JOINT PIPE SHALL BE CERTA-LOK, FUSIBLE PVC OR AN APPROVED EQUAL AS MANUFACTURED IN ACCORDANCE WITH CITY SPECIFICATIONS. PIPE SHALL BE INSTALLED PER THE MANUFACTURERS SPECIFICATIONS.

JOSHUA GOLK LICENSED 24136 10/28/2016 KANSAS PROFESSIONAL ENGINEER

PLAN		BY	DATE
	CHECKED		
	CHECKED		

PROFILE		BY	DATE
	CHECKED		
	CHECKED		

Unless noted otherwise, elevations shown are top of pipe

WATERLINE NO. 1

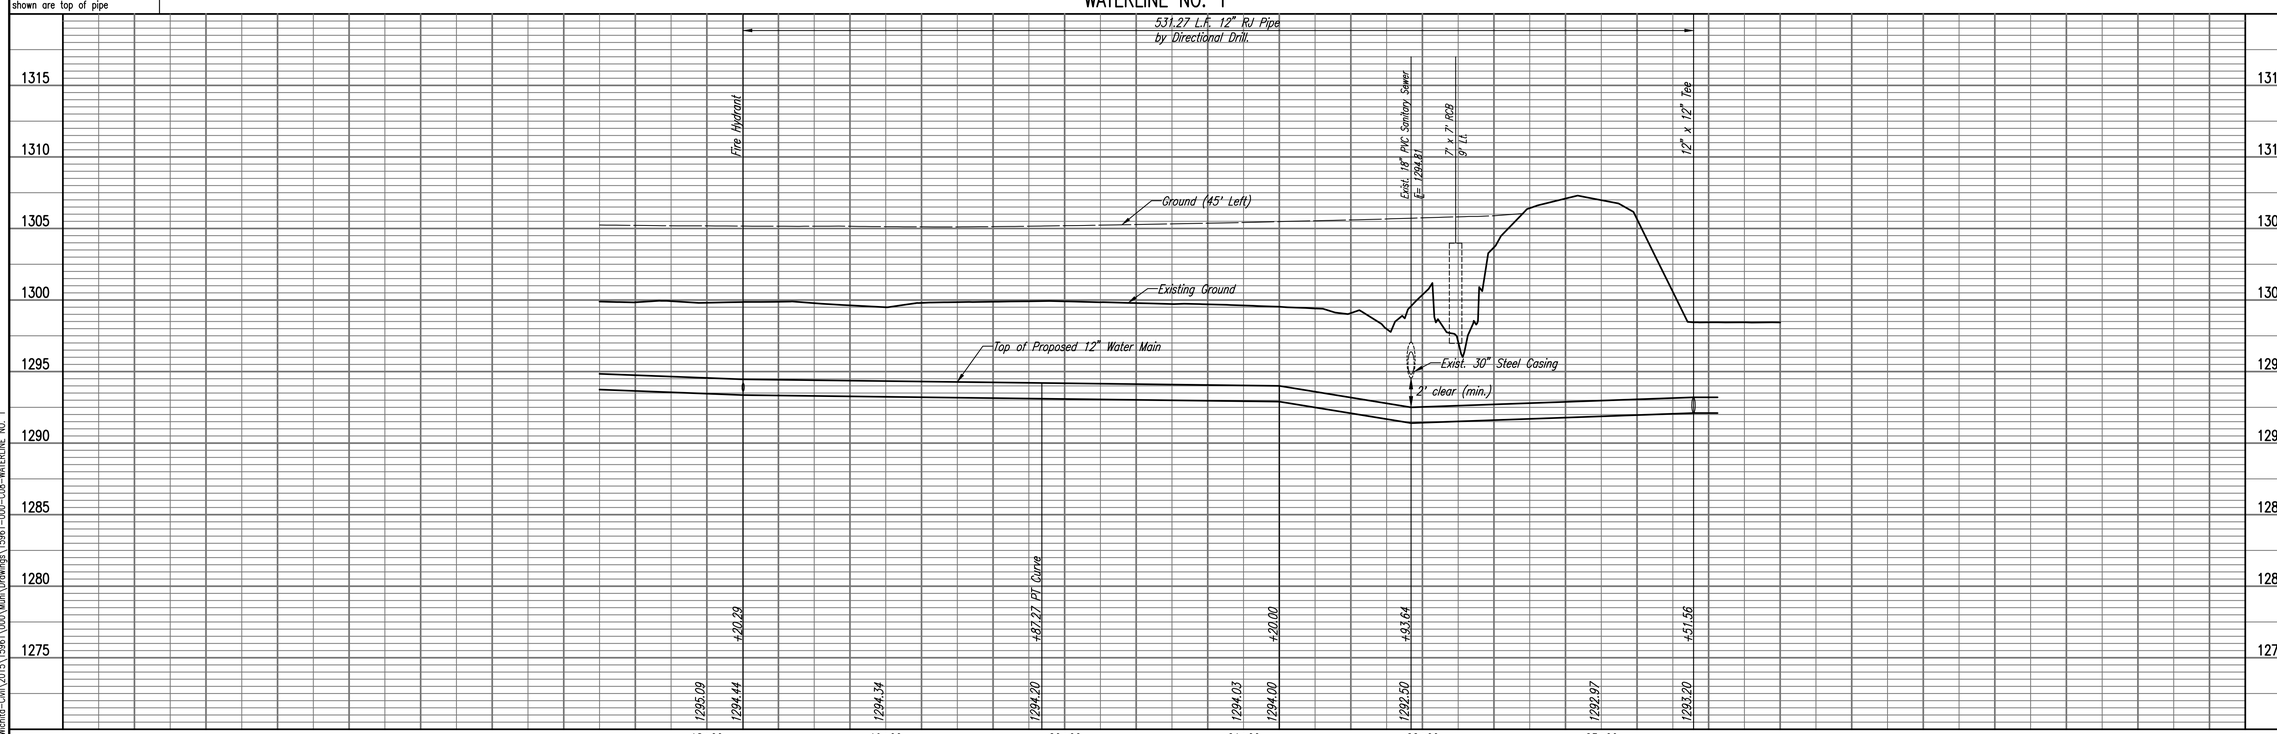

WATER DISTRIBUTION SYSTEM IMPROVEMENTS
WATERLINE ON TYLER ROAD AND YOSEMITE

WATERLINE NO. 1

GARY JANZEN, P.E. - CITY ENGINEER
CITY OF WICHITA PROJECT NO. 448-90717

PEC PROFESSIONAL ENGINEERING CONSULTANTS, P.A.
303 SOUTH TOPEKA WICHITA, KS 67202
316-262-2691 www.pec1.com

Designed By	MDK, SAD	Job No.	35-15961-000-0042
Drawn By	CSL, KTD	Date	April 2016

Sheet 8 of 17

Saved: 10-28-2016 10:07:49 AM by TDS
Plot Scale: 1:1 Plot Date: 10/28/2016 5:24 PM by TDS
U:\Wichita-Civil\2015\15961\000\Main\Drawings\15961-000-C09-WATERLINE NO. 1