Drawn By :
Plotted By :

NOTE BOOK NO.	TEMPLATE		
	AREAS		
	AREAS CHECKED		

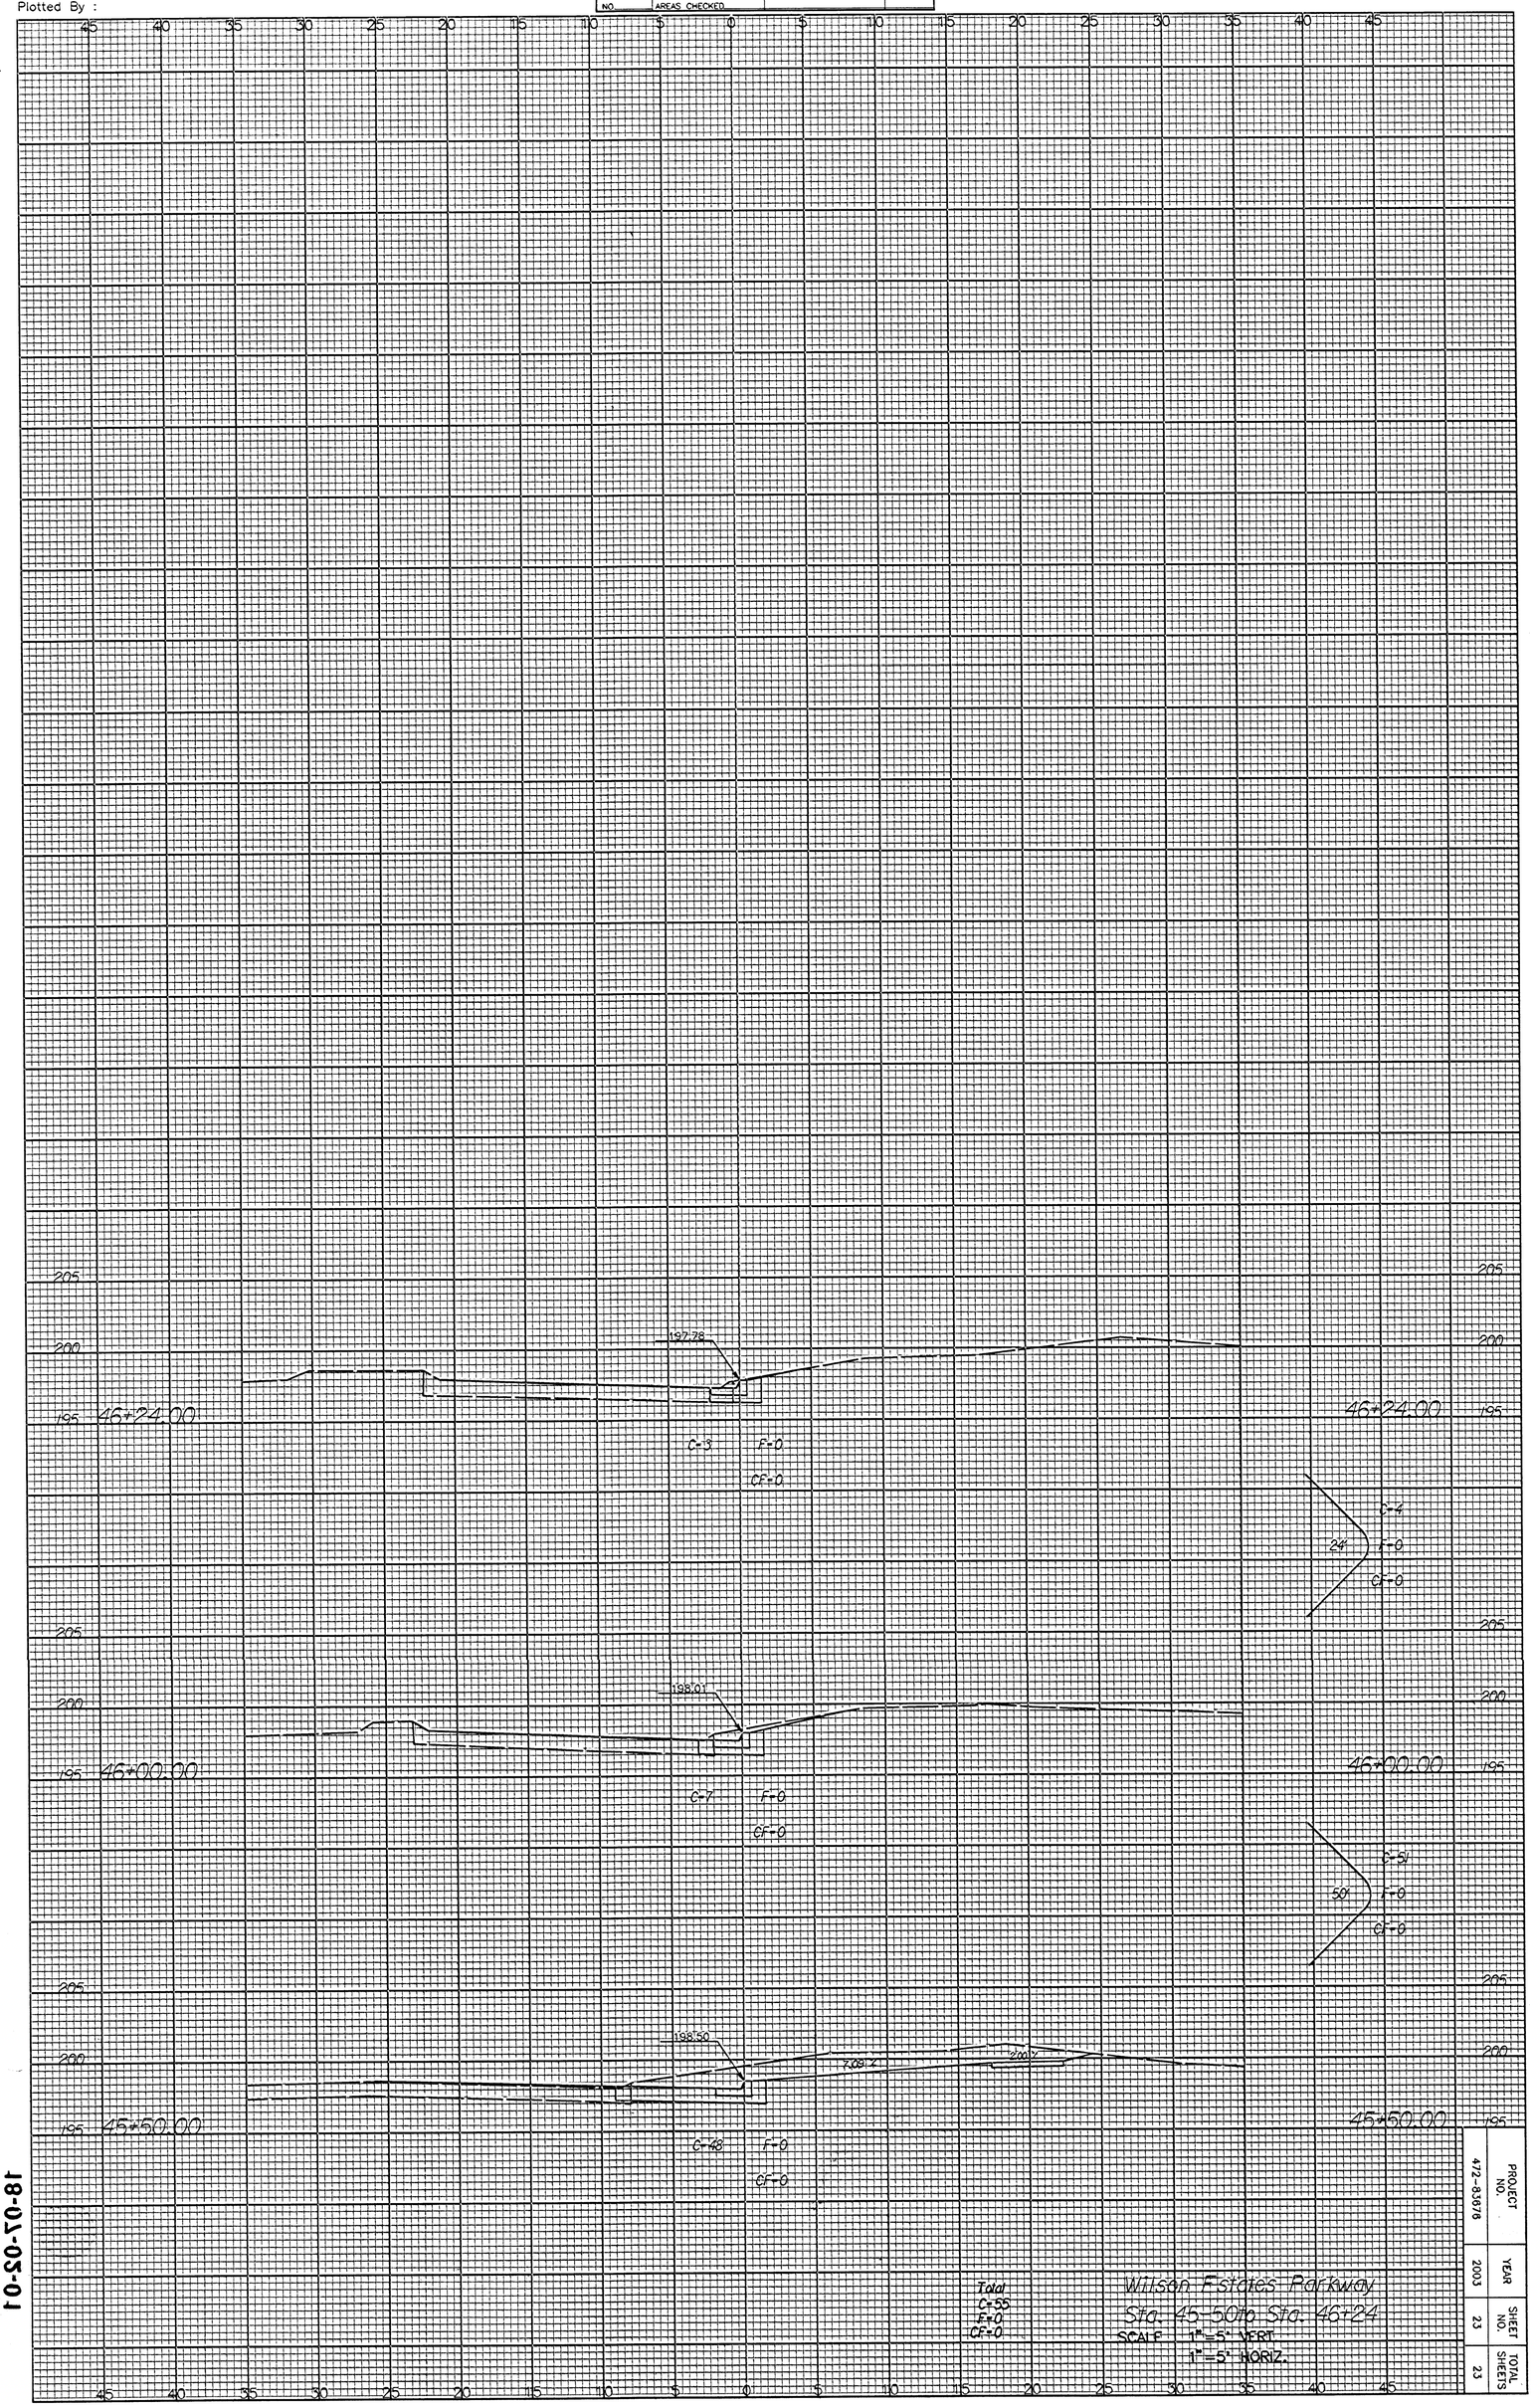

Total
C-55
F-0
CF-0

Wilson Estates Parkway
Sta. 45+50 to Sta. 46+24
SCALE 1"=5' VERT.
1"=5' HORIZ.

PROJECT NO.	YEAR	SHEET NO.	TOTAL SHEETS
472-83/78	2003	23	23

18-07-03-01