POWER C.D.C. SECOND ADDITION
STORM SEWER
LINE 1

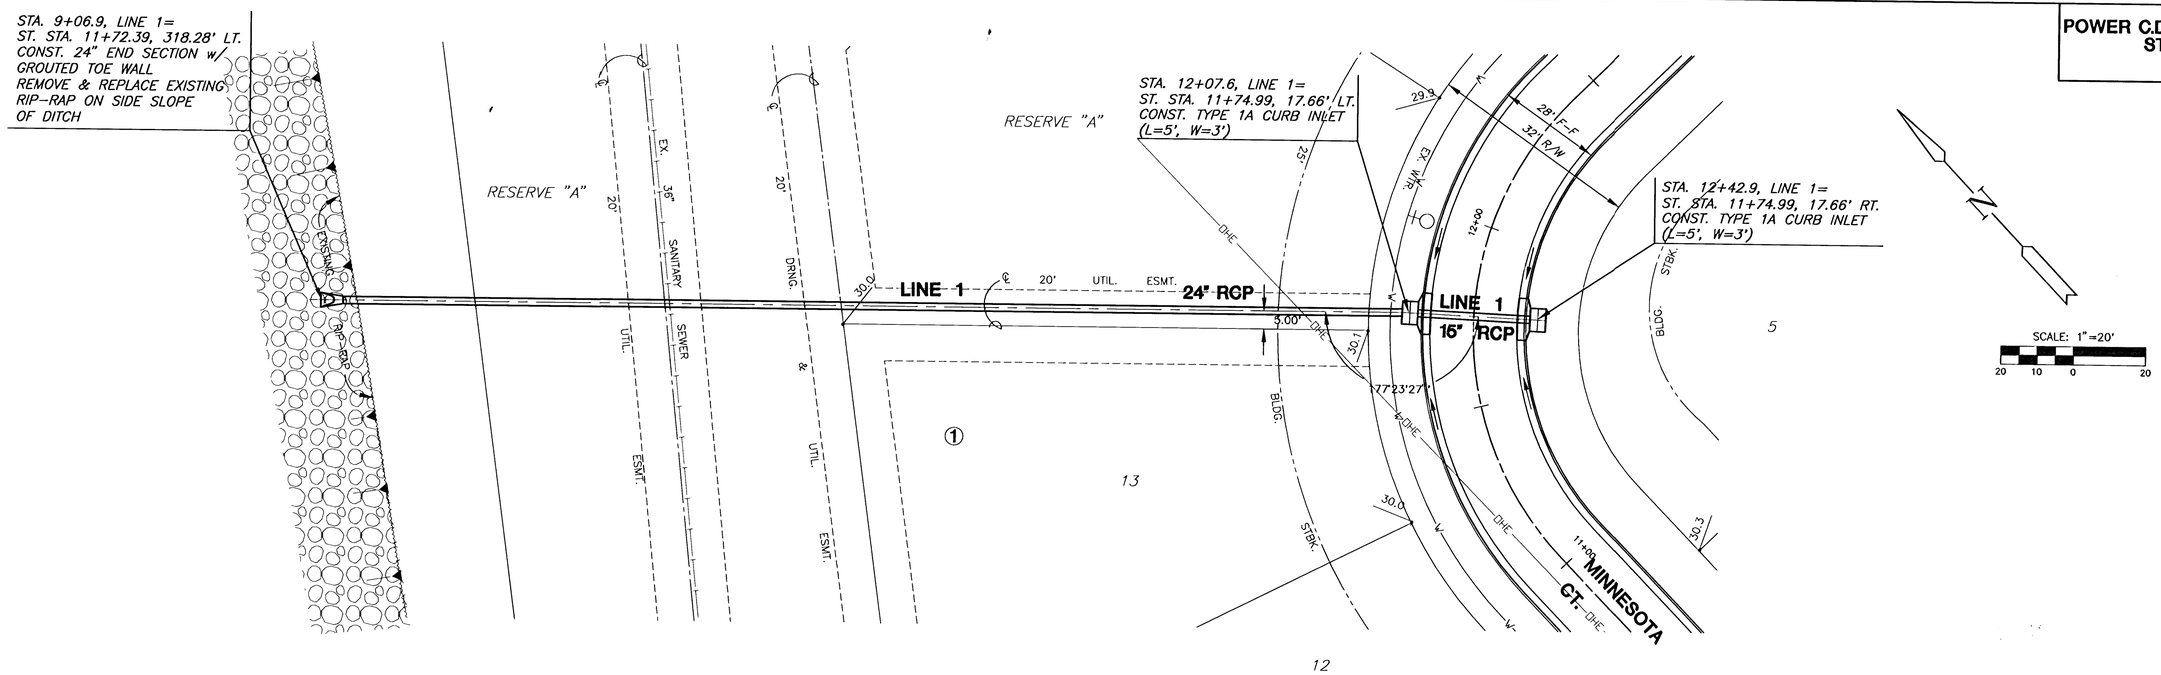

PLAN - LINE 1
SCALE: 1" = 20'

PROFILE - LINE 1
HORIZONTAL SCALE: 1" = 20'
VERTICAL SCALE: 1" = 5'

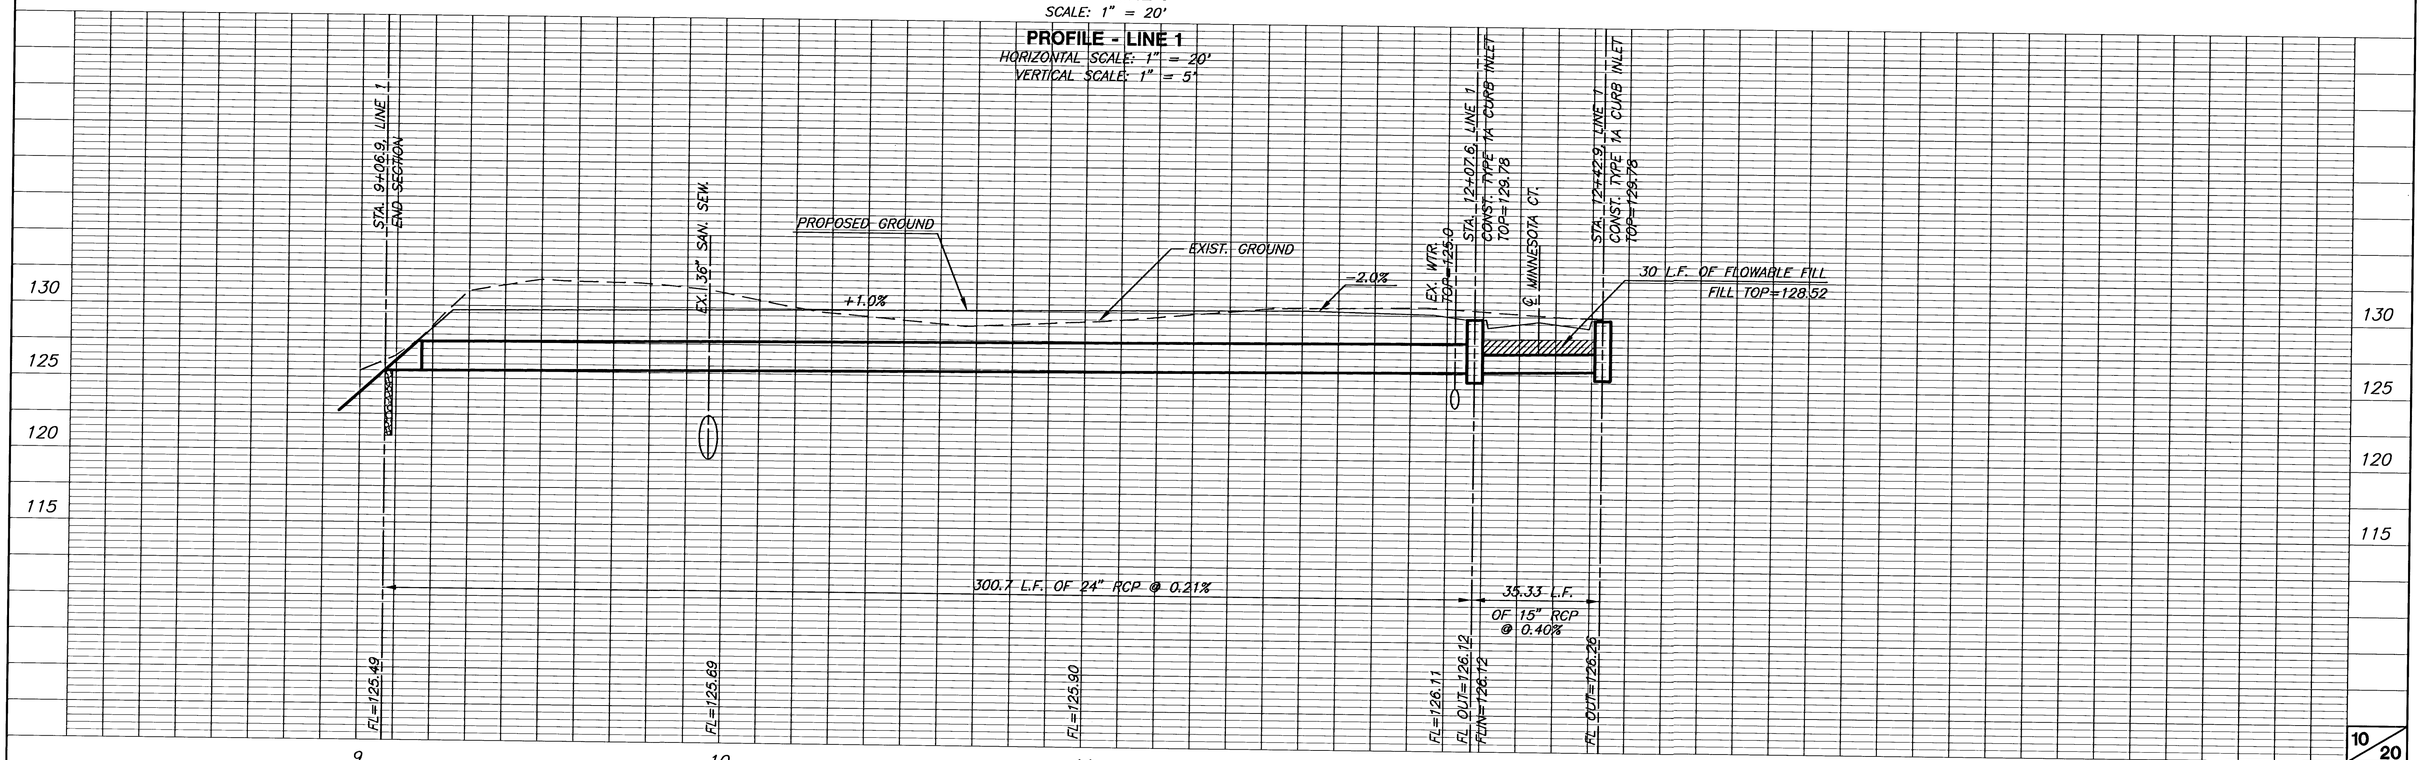

H:\CIVIL\02035\DWG\PAV\02035D1.DWG