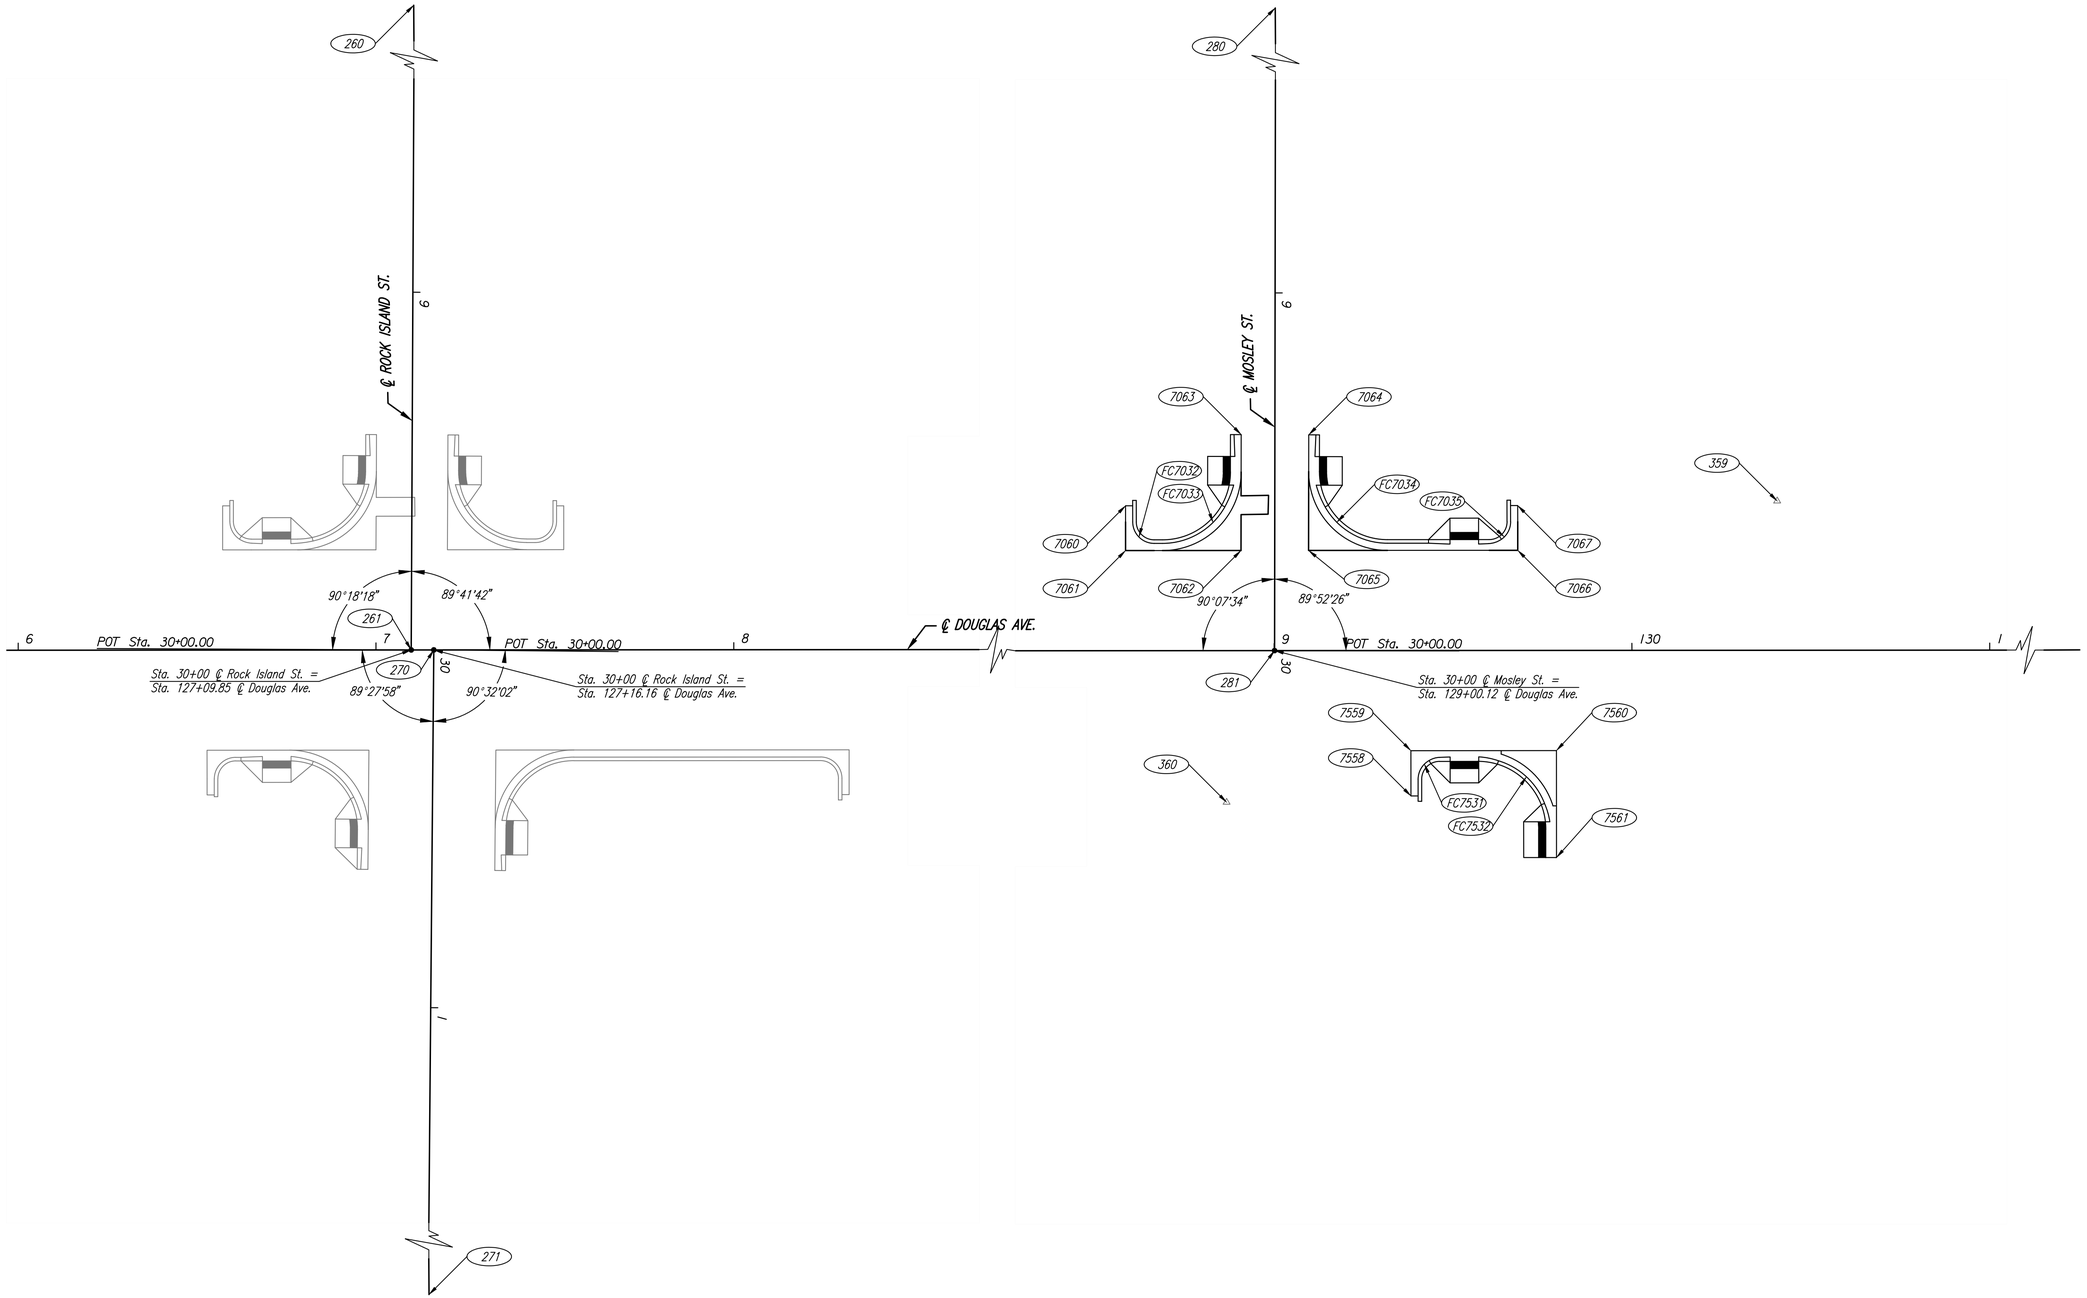


PRINTS ISSUED

| DATE | PURPOSE | NO. |
|---|---|---|
| 12.02.16 | FOR BID | |

DOUGLAS AVE.
STREETSCAPE
IMPROVEMENTS
WICHITA, KS

LK Architecture

Architecture • Engineering • Planning • Interior Design • Landscape Architecture


LK Architecture Inc. ©
345 RIVERVIEW, WICHITA, KS 67203
Phone (316) 268-0230 Fax: (316) 268-0205

CONTACT: Jeffery A. Best, ASLA


PROJECT NUMBER:
15749.01

SHEET TITLE:
COORDINATE GEOMETRY

SHEET NUMBER:
C5


PEC
PROFESSIONAL ENGINEERING CONSULTANTS, P.A.
303 SOUTH TOPEKA WICHITA, KS 67202
316-262-2691 www.pec1.com