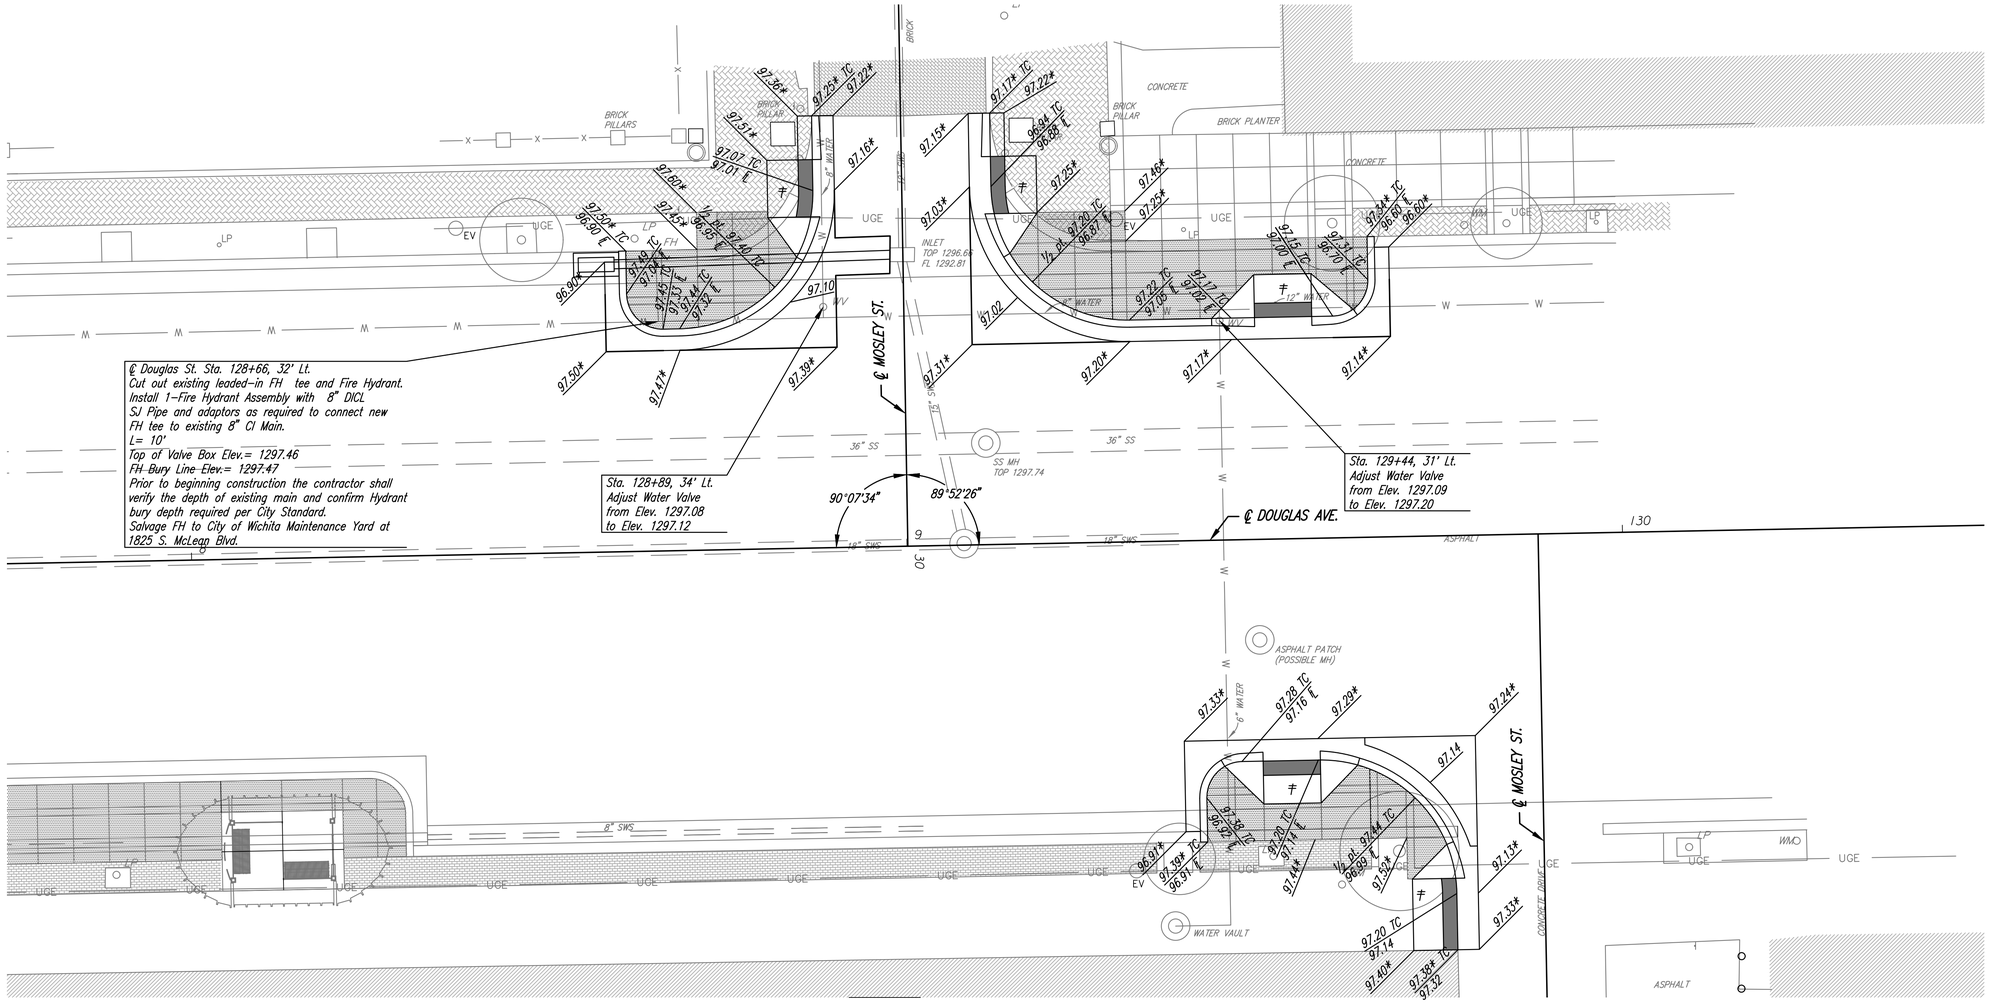

CIVIL PLAN

1"=10'-0"

NORTH

LEGEND

* – *Match existing*
∓ – *Wheelchair Ramp w/Detectable Warning*

Note:
Sidewalk Maximum Allowable Cross-Slope = 2.0%

Bench Mark 359: Chiseled square on the top of curb on the north side of Douglas, 140.5'± east of centerline of Mosley, in front of building #912
Elevation = 1297.14 (NAVD88)

Bench Mark 360: Chiseled square on back of south curb of Douglas at intersection of Douglas and Mosley.
Elevation = 1297.27 (NAVD88)

PEC
PROFESSIONAL ENGINEERING CONSULTANTS, P.A.
303 SOUTH TOPEKA WICHITA, KS 67202
316-262-2691 www.pec1.com

PRINTS ISSUED

DATE	PURPOSE	NO.
12.02.16	FOR BID	

DOUGLAS AVE.
STREETSCAPE
IMPROVEMENTS
WICHITA, KS

LK Architecture
Architecture • Engineering • Planning • Interior Design • Landscape Architecture

LK Architecture Inc. ©
345 RIVERVIEW,WICHITA,KS 67203
Phone (316) 268-0230 Fax: (316) 268-0205
CONTACT: Jeffery A. Best, ASLA

PROJECT NUMBER:
15749.01

SHEET TITLE:
INTERSECTION DETAIL DOUGLAS & MOSLEY

SHEET NUMBER:
C16