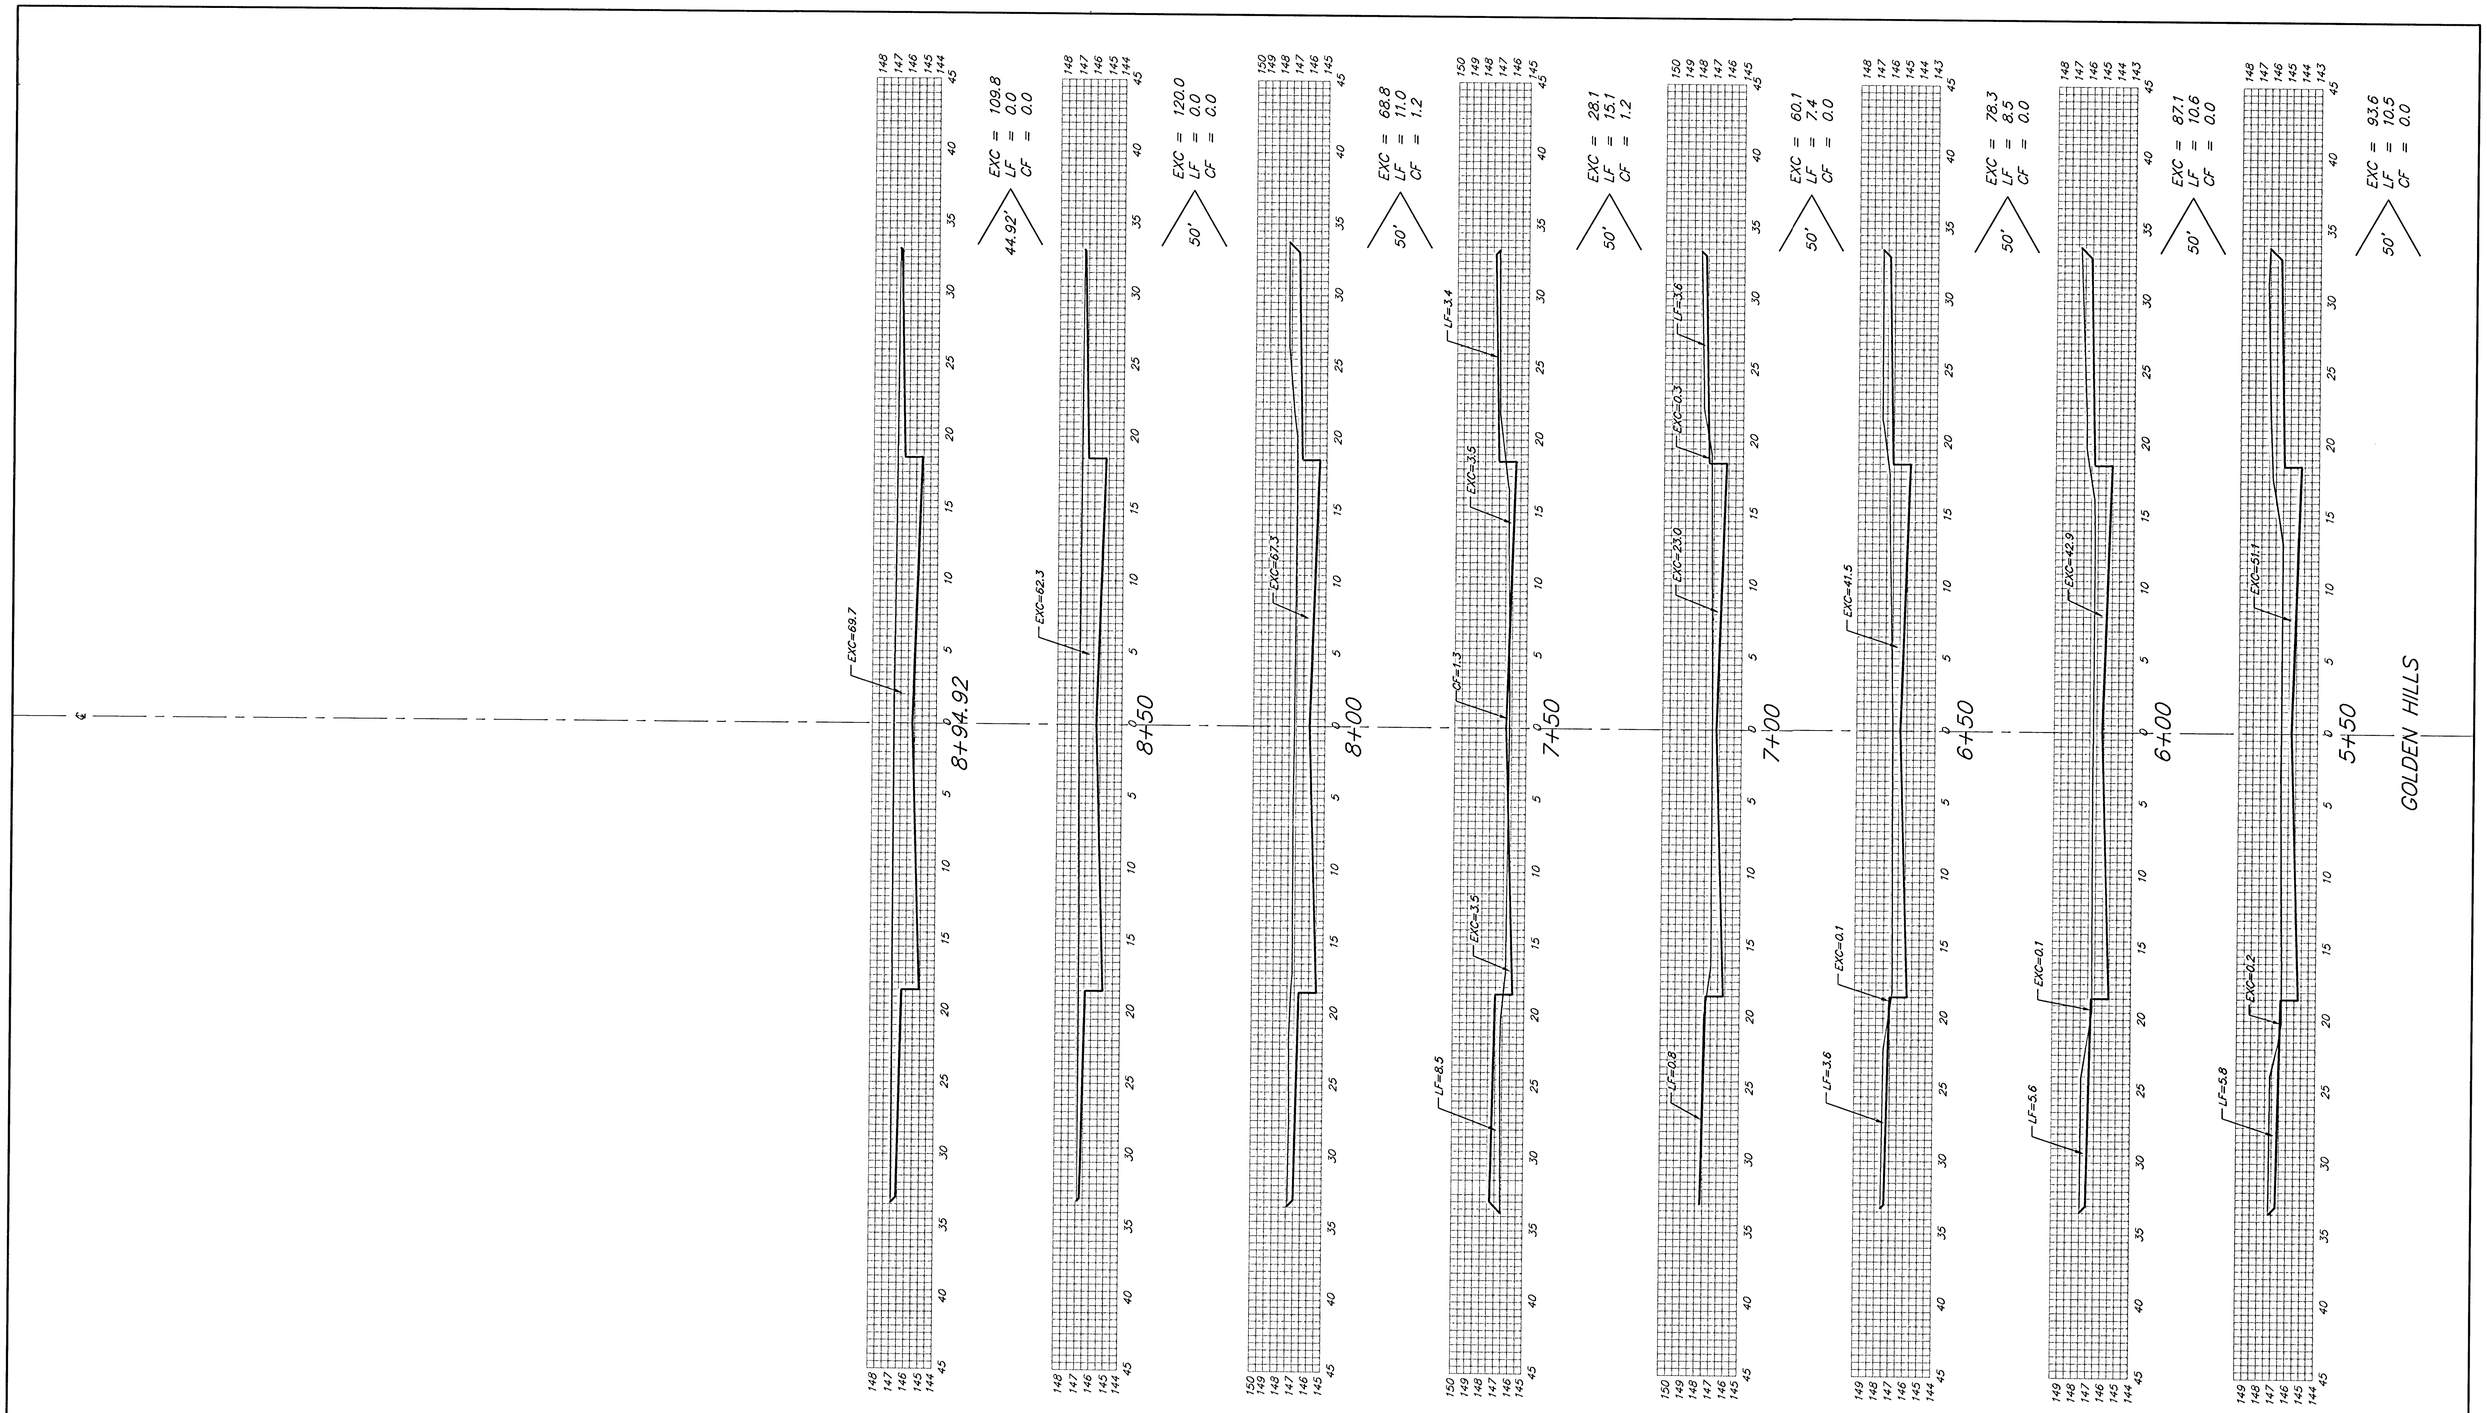

Sheet Totals:

Excavation	=	645.8 C.Y.
Loose Fill	=	63.1 C.Y.
Compacted Fill	=	2.4 C.Y.

BAUGHMAN COMPANY P.A.
ENGINEERING, SURVEYING, & PLANNING
316-262-7271 • 315 ELLIS • WICHITA, KANSAS 67211

REV.

PROJECT NUMBER
472-83384

SHEET 41 OF 43

Flatcreek\Plz\s59