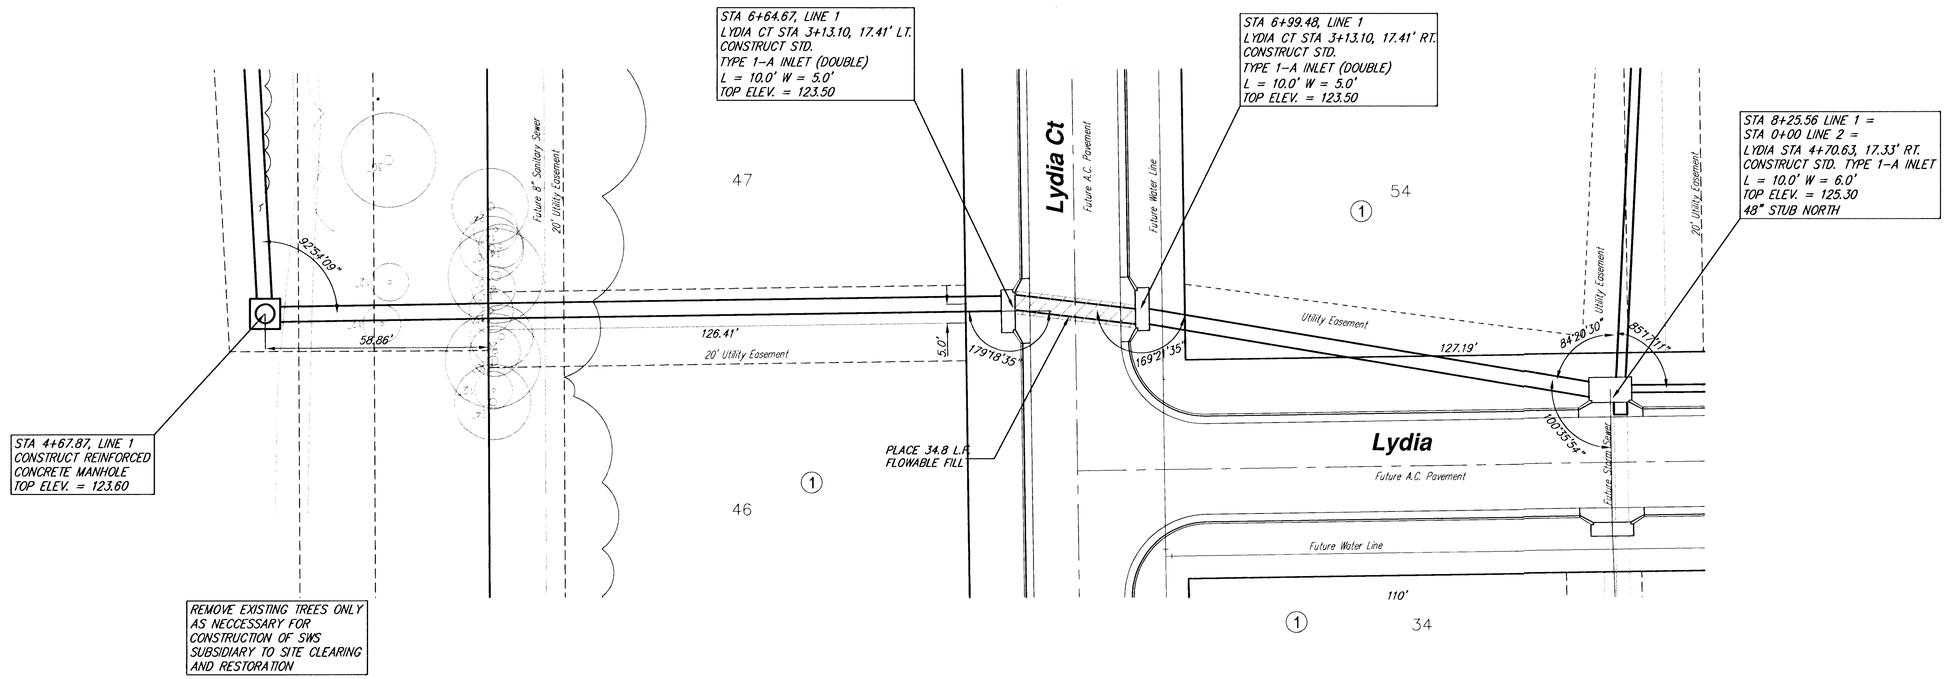

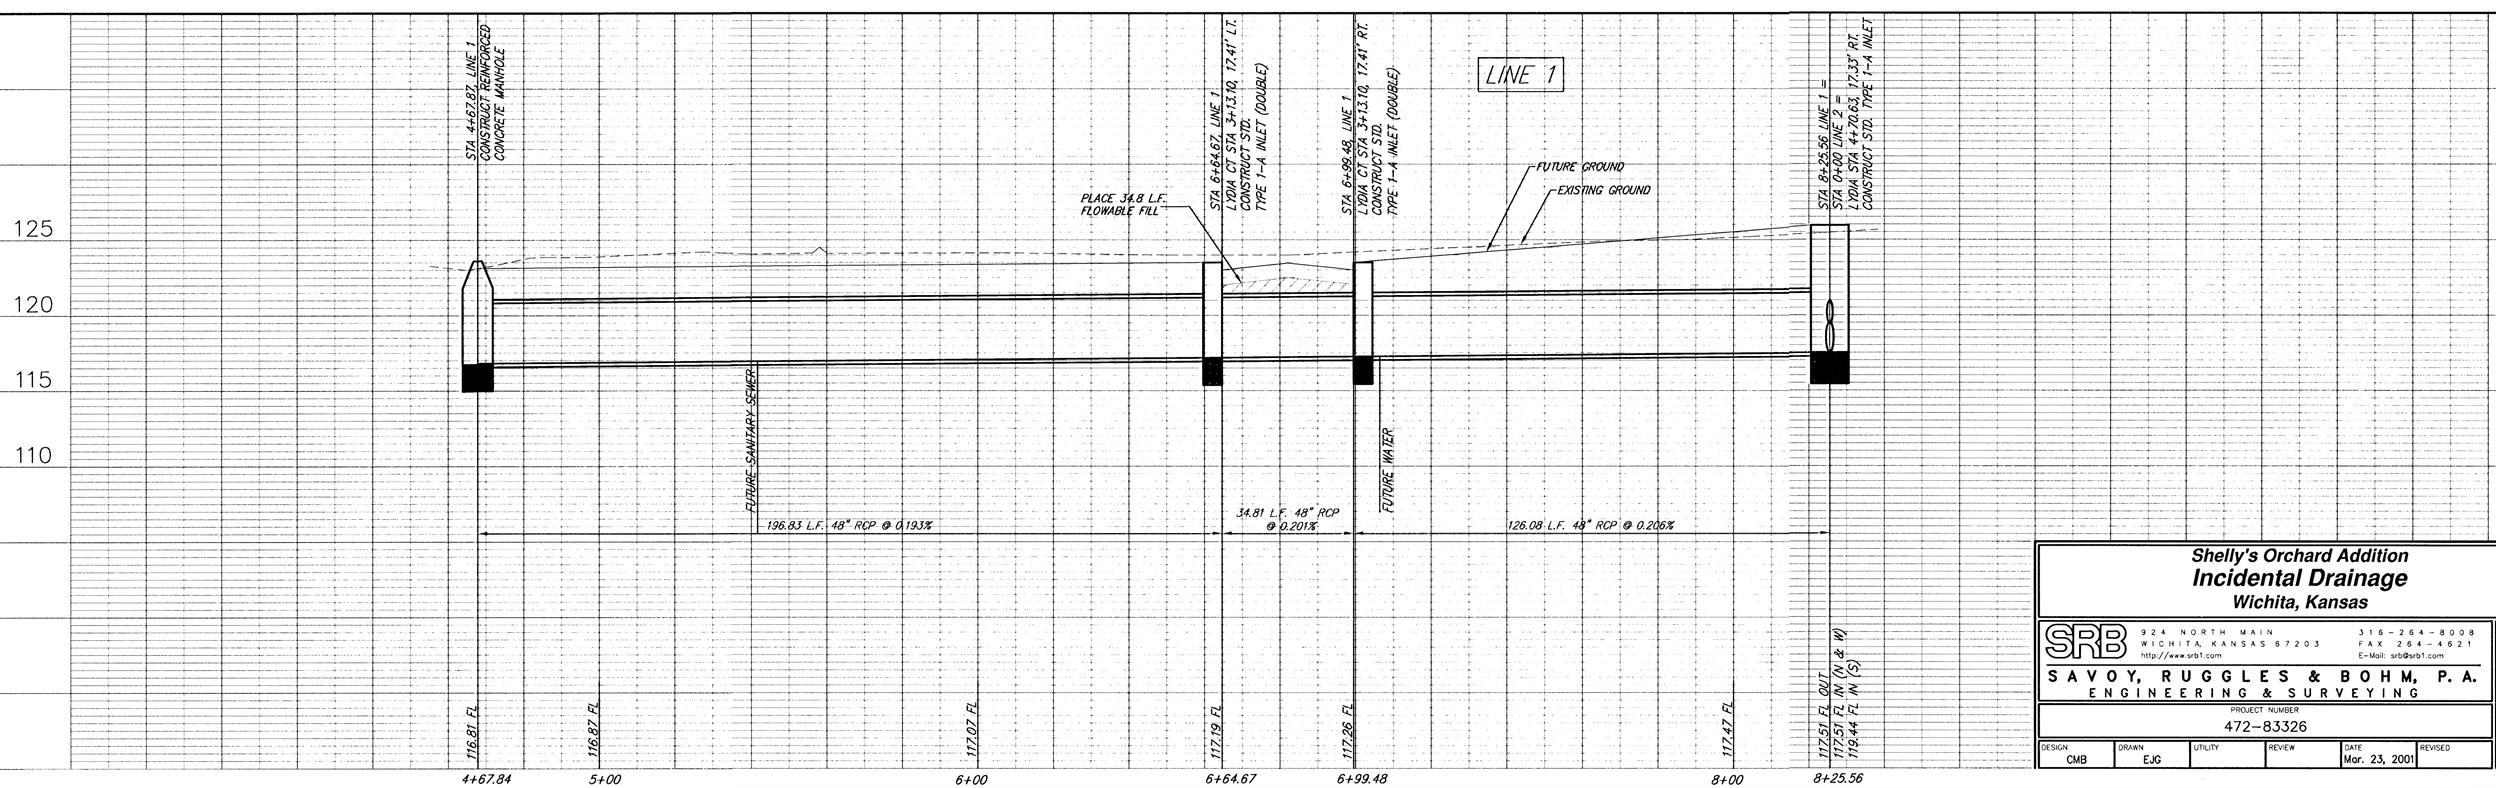

Shelly's Orchard Addition

Incidental Drainage

Wichita, Kansas

SRB
924 NORTH MAIN
WICHITA, KANSAS 67203
http://www.srb1.com
316-264-8008
FAX 264-4621
E-Mail: srb@srb1.com

SAVOY, RUGGLES & BOHM, P. A.
ENGINEERING & SURVEYING

PROJECT NUMBER
472-83326

DESIGN	DRAWN	UTILITY	REVIEW	DATE	REVISED
CMB	EJG			Mar. 23, 2001	

DWG. FILE 5W502

DESIGN CODE 1055E

SHEET 15 OF 30