EASEMENT SIDE GRADING

POND SIDE GRADING

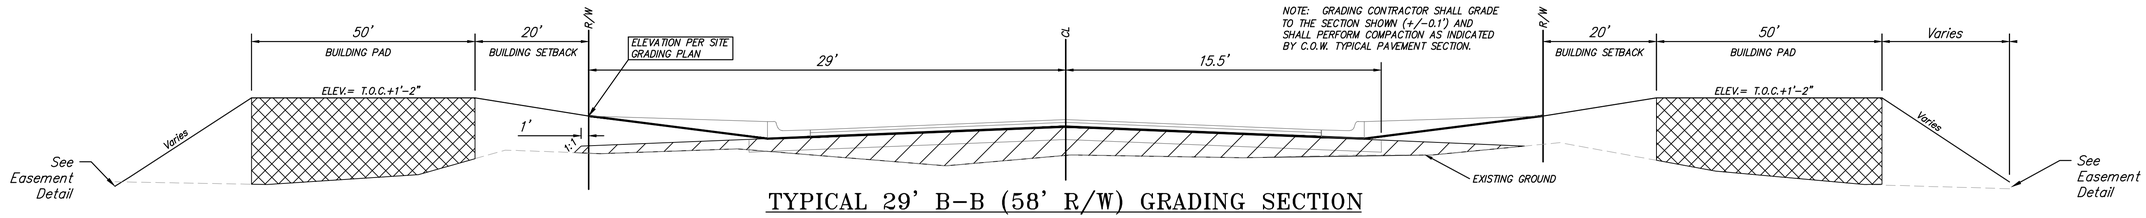

TYPICAL 29' B-B (58' R/W) GRADING SECTION

COMPACTED FILL. ALL FILL PLACED WITHIN THIS AREA SHALL BE COMPACTED TO 95% STANDARD DENSITY. THIS FILL SHALL BE PLACED IN 1 FOOT MAXIMUM LIFTS. COST SUBSIDIARY TO BID ITEM FOR COMPACTED FILL (95%).

COMPACTED FILL. ALL FILL PLACED WITHIN THIS AREA SHALL BE COMPACTED TO 90% STANDARD DENSITY. COST SUBSIDIARY TO BID ITEM FOR COMPACTED FILL (90%).

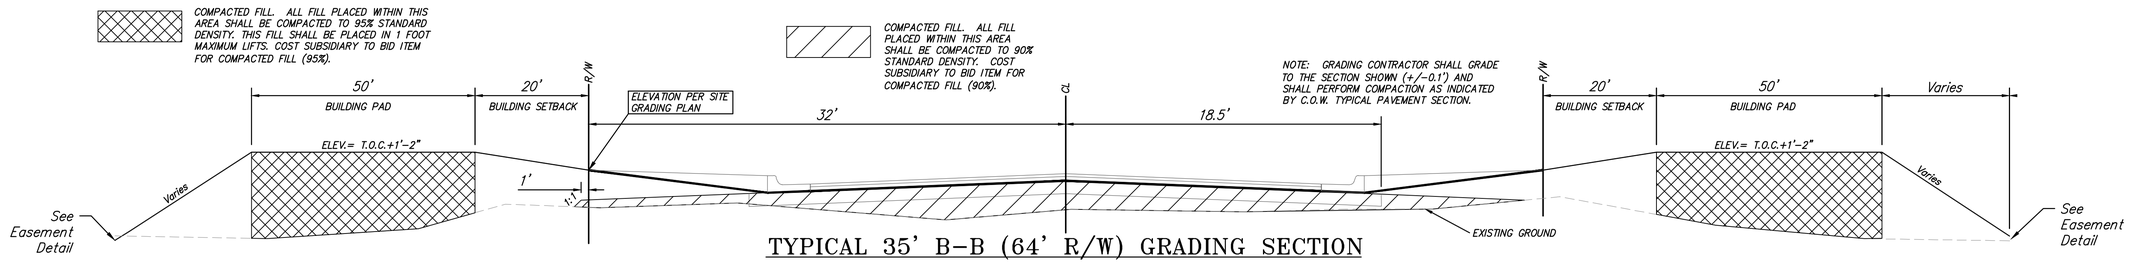

TYPICAL 35' B-B (64' R/W) GRADING SECTION

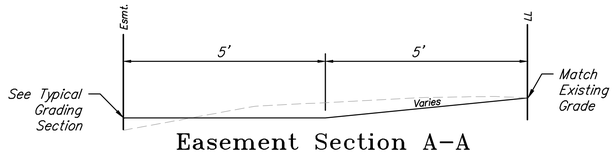

Easement Section A-A

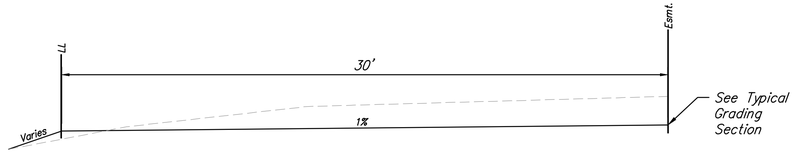

Easement Section B-B

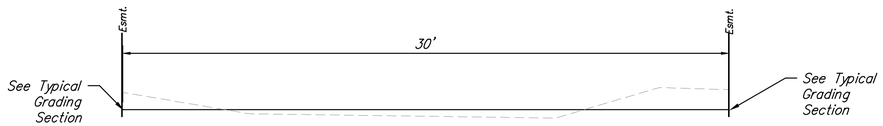

Easement Section C-C

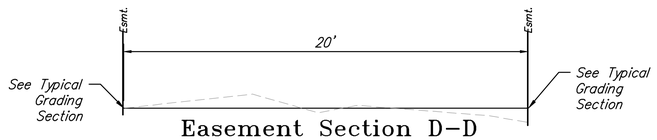

Easement Section D-D

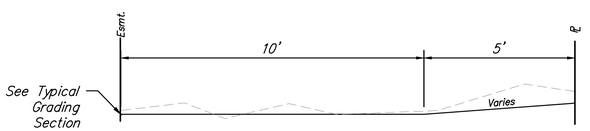

Easement Section E-E

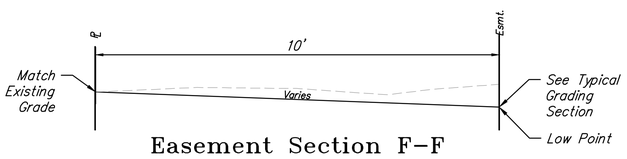

Easement Section F-F

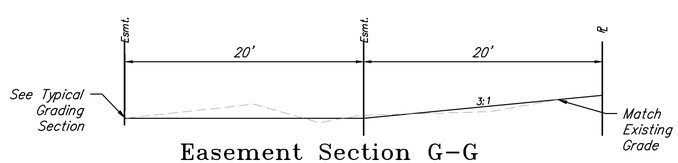

Easement Section G-G

(c) Copyright 2015, Ruggles & Bohm, P.A.

Bellechase 3rd Addition SWD
Grading Cross-Sections

SEAL

RUGGLES & BOHM
ENGINEERING | SURVEYING | LANDSCAPE ARCHITECTURE | GOVERNMENT
924 NORTH MAIN WICHITA, KANSAS 67203 P (316) 264-8008 F (316) 264-4621
WWW.RBKANSAS.COM

PROJECT NUMBER	RB JOB NO.	DWG. SCALE	DATE
468-85161	4775E	...	Feb 2017
			DESIGN: EJG
			DRAWN: CDJ/EJG
			REVIEW: Jan 2017
DRAWING FILE: 4775E - Easement Grading Sections [Grading Cross-Sections]			SHEET: 2 OF 26