C:\Acadwin\145\Finals\145xsect.dwg Tue Oct 15 11:03:26 2002

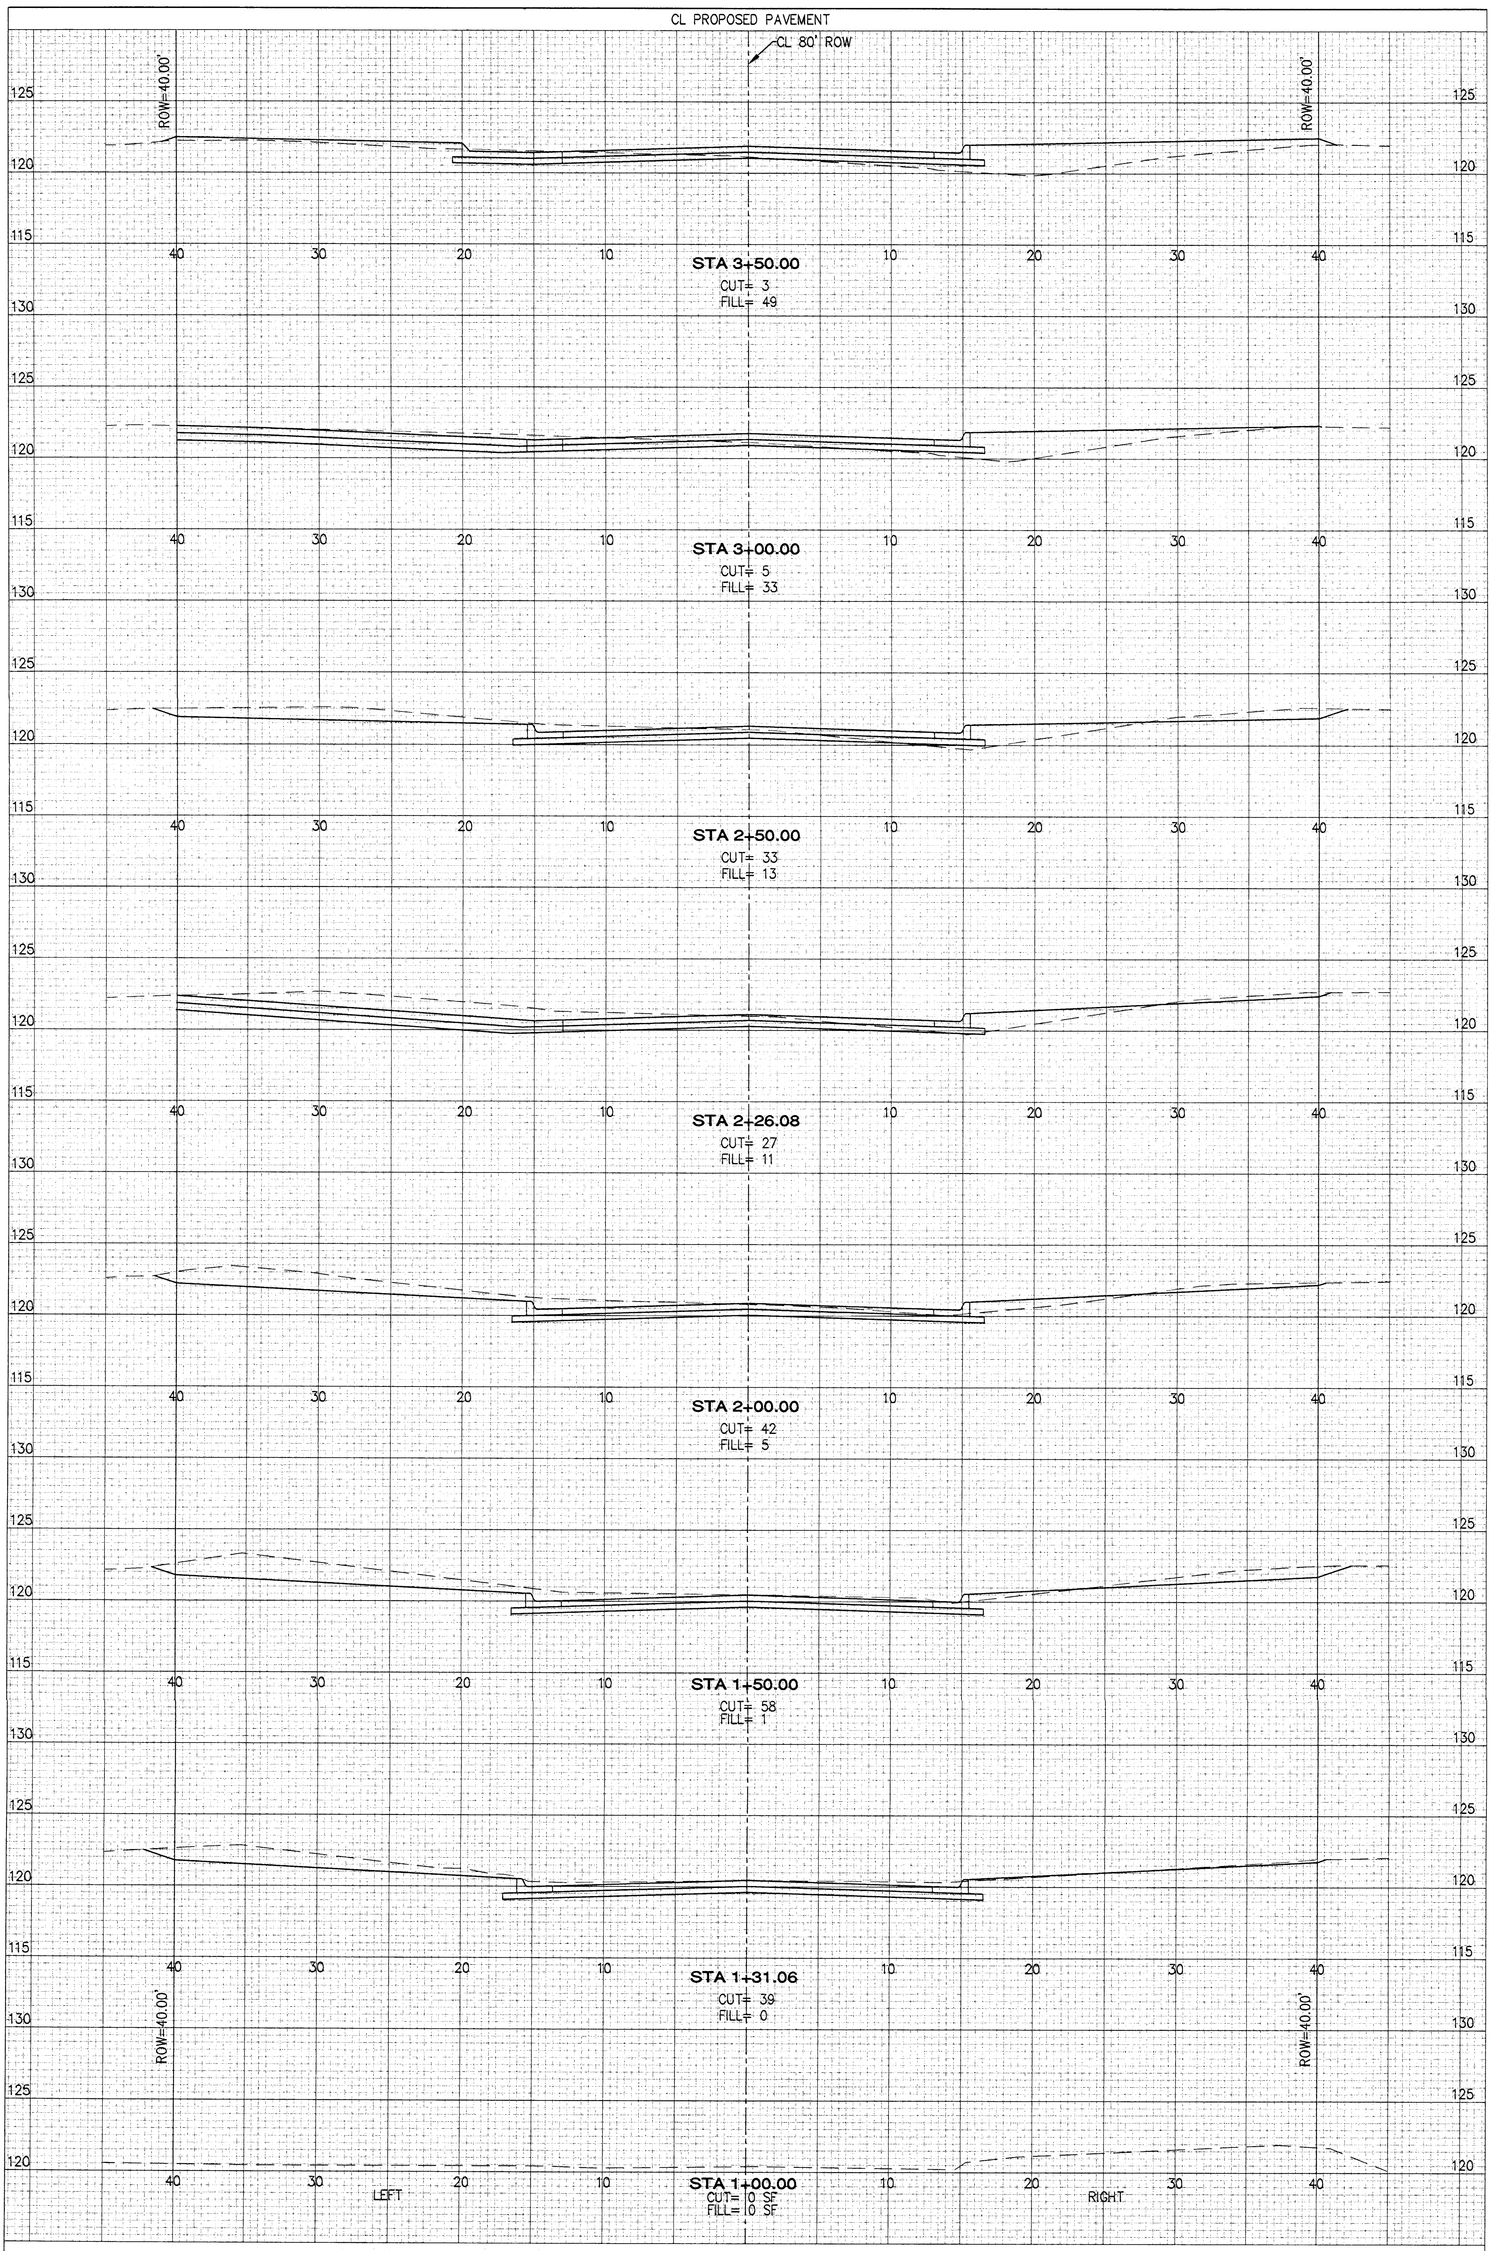

YOUNG & ASSOCIATES, PA
Civil and Environmental Engineers

100 South Georgia
Derby Kansas, 67037

Tele: (316) 788-2552
Fax: (316) 788-4408

Project No.: 02-145	Engr.: CRY, DAS
Date: October 2002	Tech: JVS
Scale: 1"=5'	

Sheet No. 14 of 19

City of Wichita
Sedgwick County, Kansas

Hoover Street
(STA. 1+00.00 TO 3+50.00)

Street and Storm Sewer Improvements

No.	Revisions	By	Date