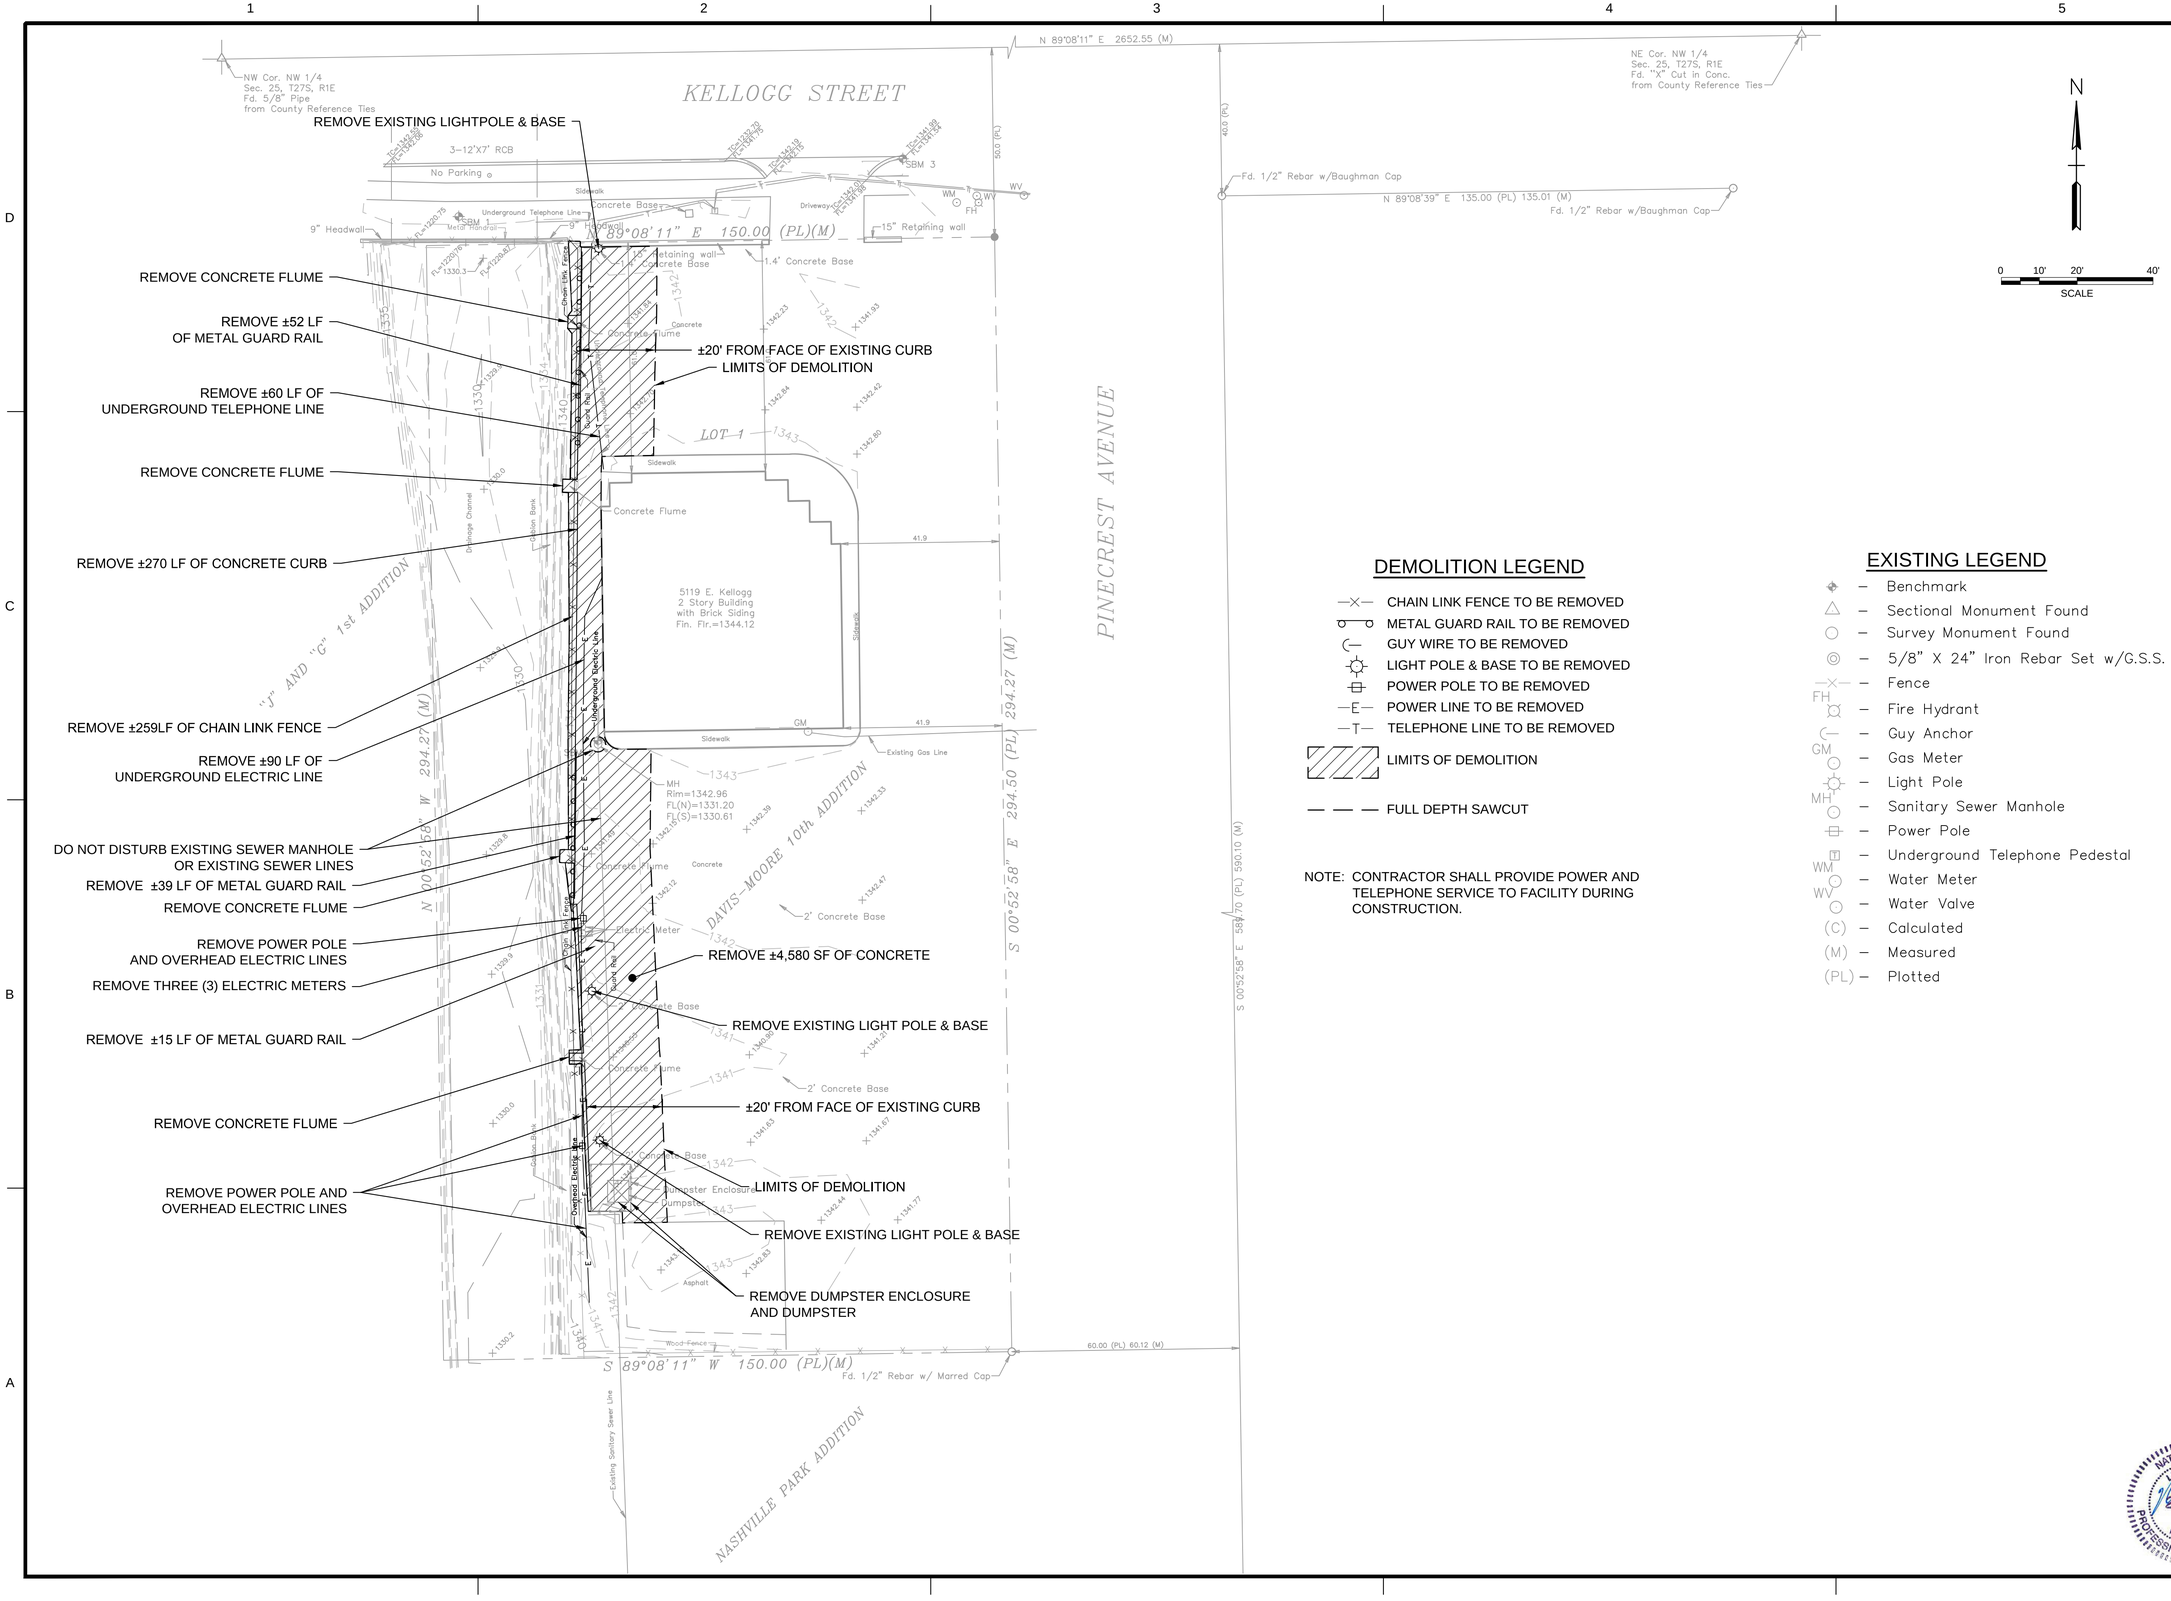

DEMOLITION LEGEND

- CHAIN LINK FENCE TO BE REMOVED
- METAL GUARD RAIL TO BE REMOVED
- GUY WIRE TO BE REMOVED
- LIGHT POLE & BASE TO BE REMOVED
- POWER POLE TO BE REMOVED
- POWER LINE TO BE REMOVED
- TELEPHONE LINE TO BE REMOVED
- LIMITS OF DEMOLITION
- FULL DEPTH SAWCUT

NOTE: CONTRACTOR SHALL PROVIDE POWER AND TELEPHONE SERVICE TO FACILITY DURING CONSTRUCTION.

EXISTING LEGEND

- Benchmark
- Sectional Monument Found
- Survey Monument Found
- 5/8" X 24" Iron Rebar Set w/G.S.S. Cap
- Fence
- FH – Fire Hydrant
- Guy Anchor
- GM – Gas Meter
- Light Pole
- MH – Sanitary Sewer Manhole
- Power Pole
- WM – Underground Telephone Pedestal
- WV – Water Meter
- Water Valve
- (C) – Calculated
- (M) – Measured
- (PL) – Plotted

MARK	DESCRIPTION	DATE	APPR.
1	ADDENDUM 1	04/05/2017	NL

DESIGNED BY: MHJ
DRWN BY: JMR
CK'D BY: NL
SUBMITTED BY: Amec Foster Wheeler Environment & Infrastructure, Inc.
DATE: OCTOBER 31, 2016
PROJECT NO.: 6-2150-00252
SIZE: ANSI D
PLOT SCALE: AS SHOWN
FILE NAME: Dopps Chiropractic Design.dwg

amec foster wheeler
Environment & Infrastructure, Inc.
245 North Waco Avenue, Suite 110
Wichita, Kansas 67202
Phone: 316-337-5550

CITY OF WICHITA

100% DESIGN

SWS #711 - WEST BRANCH DRY CREEK OF GYPSUM CREEK SWS IMPROVEMENTS
5119 E KELLOGG DR., DOPPS CHIROPRACTIC PARKING LOT

PLAN - DEMOLITION

SHEET IDENTIFICATION
4
SHEET 4 OF 11

NATHAN LONG LICENSED 20846 KANSAS PROFESSIONAL ENGINEER 4/13/17