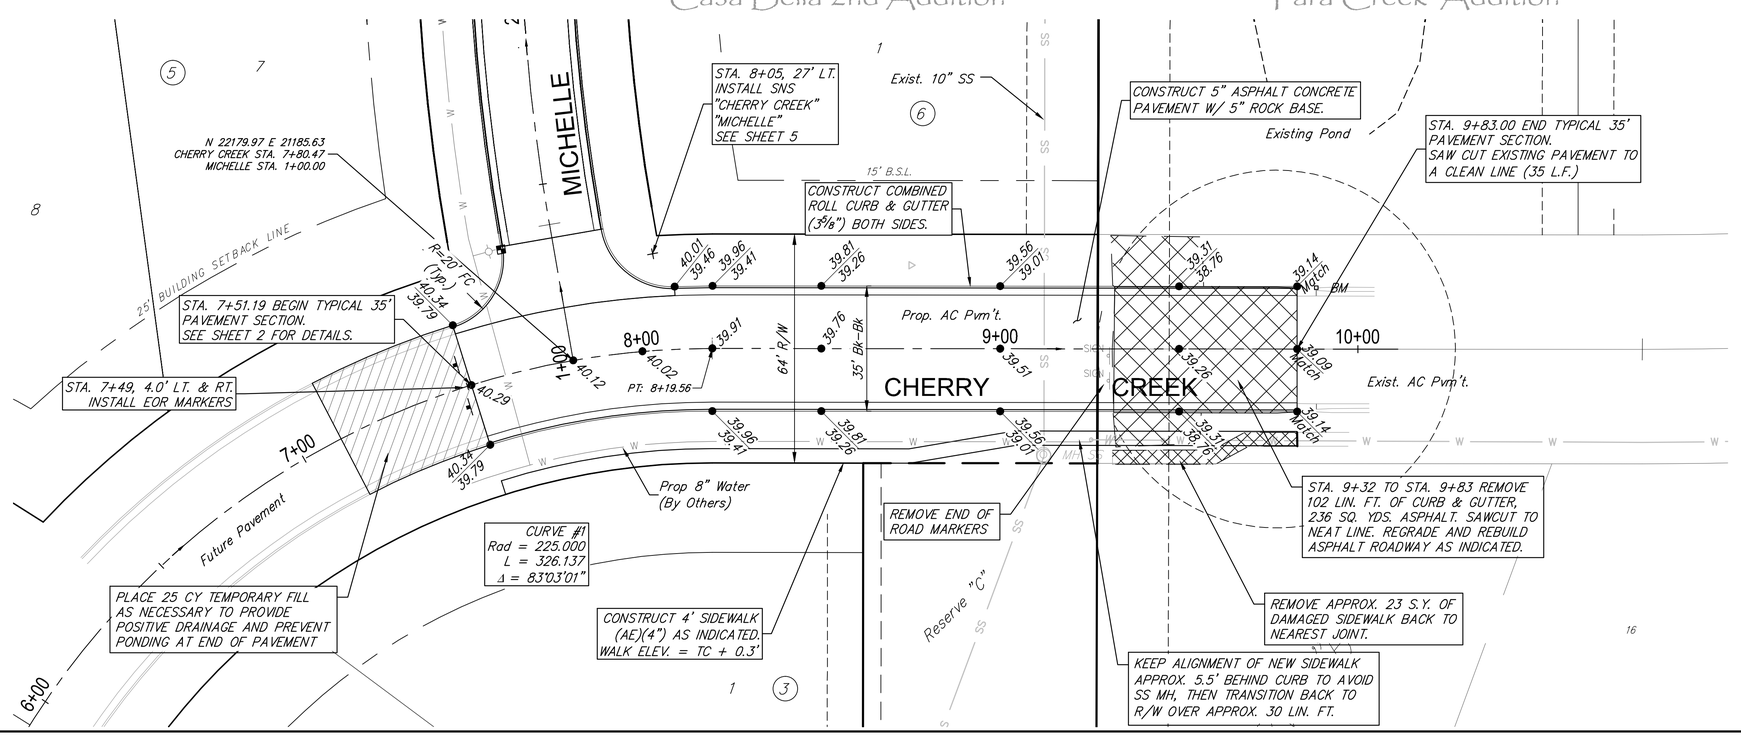

NOTES:

CONTRACTOR SHALL REMOVE CONCRETE WASHOUT AND OTHER DEBRIS. (INCIDENTAL TO SITE CLEANING)

CURB GRADES INDICATED ON THIS SHEET ARE TOP OF FULL CURB. CURB INSTALLED SHALL BE ROLL CURB UNLESS OTHERWISE INDICATED.

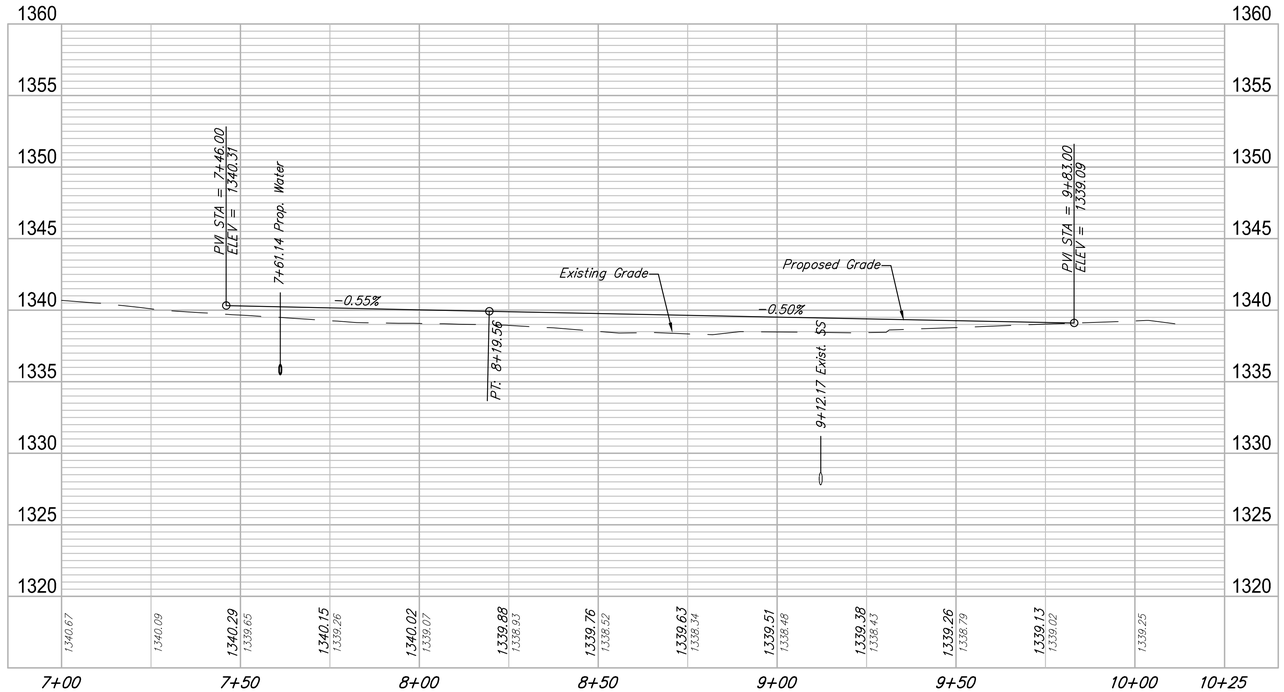

RUGGLES BOHM
ENGINEERING | PLANNING | LANDSCAPE ARCHITECTURE | SURVEYING
SALINA, KANSAS 785.825.1611 | WICHITA, KANSAS 316.269.9600

REVIEW 2-8-2017
DESIGN KWL
DRAWN DRS
PROJECT NUMBER 472.85321
DRAWING FILE Cherry Creek

Casa Bella 2nd - Phase 4
Cherry Creek Plan-Profile
Wichita, Kansas

RB JOB 4796E
SHEET 7 OF 32

F:\Projects\Projects 4700-4799\4796E (Casa Bella Phase 4 Engineering)\Cherry Creek.dwg