WATER VALVE BOX ELEVATIONS			
STREET	STATION	OFFSET	PROPOSED ELEVATION
LAKE RIDGE COURT	79+60.86	22.0' Lt.	154.9
LAKE RIDGE COURT	78+13.56	39.73' Rt.	158.5

SCALE: 1"=20'

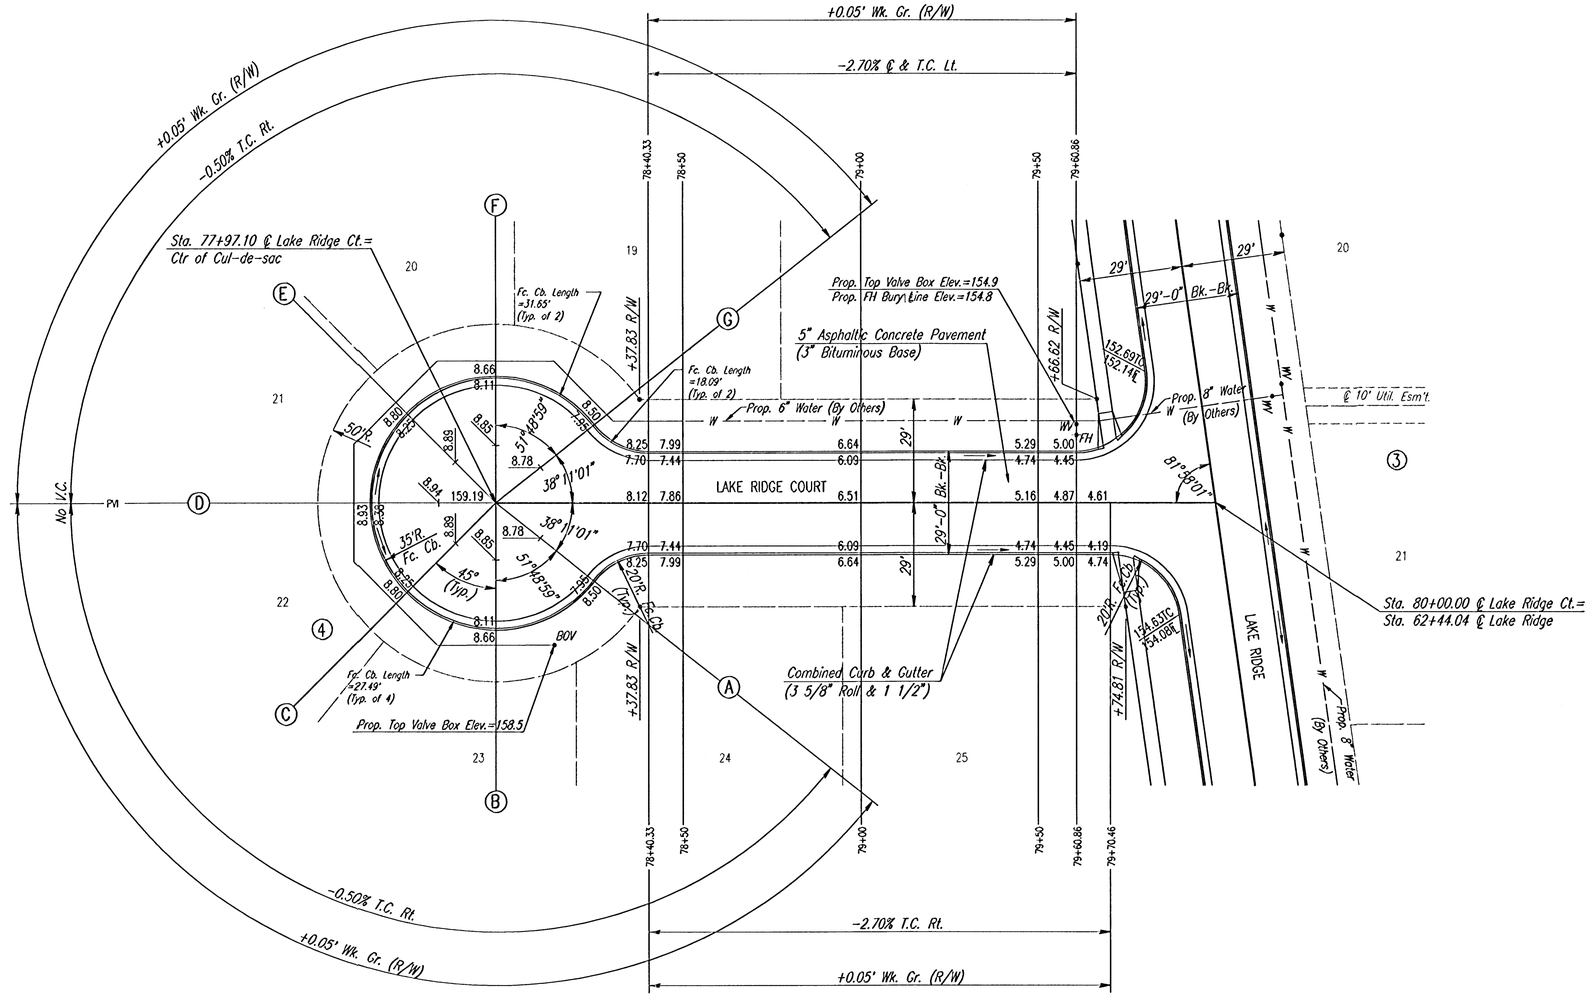

NOTE: THIS STREET TO BE CONSTRUCTED WITH ROLL-TYPE CURB. TOP OF CURB ELEVATIONS GIVEN ARE FOR FULL HEIGHT CURB.

No.	Revision	By	Date

FOREST LAKES WEST-PHASE 4
CITY OF WICHITA, KANSAS

LAKE RIDGE COURT
STA. 77+97.10 TO STA. 80+00.00
CITY OF WICHITA PROJ. NO. 472-82873

Professional Engineering Consultants, P.A.
303 S. TOPEKA • WICHITA, KANSAS 67202
316-262-2691 • FAX 316-262-3003

Designed by	BER	Job No.	353-01372-007	Sht. 6 of 14
Drawn by	BJS	Date	JAN 2003	

DSNR: BER OPER: BJS SCALE: 1=20.00
Q:\2001\01372\007\str77-80 03-05-2003 08.13.05 am