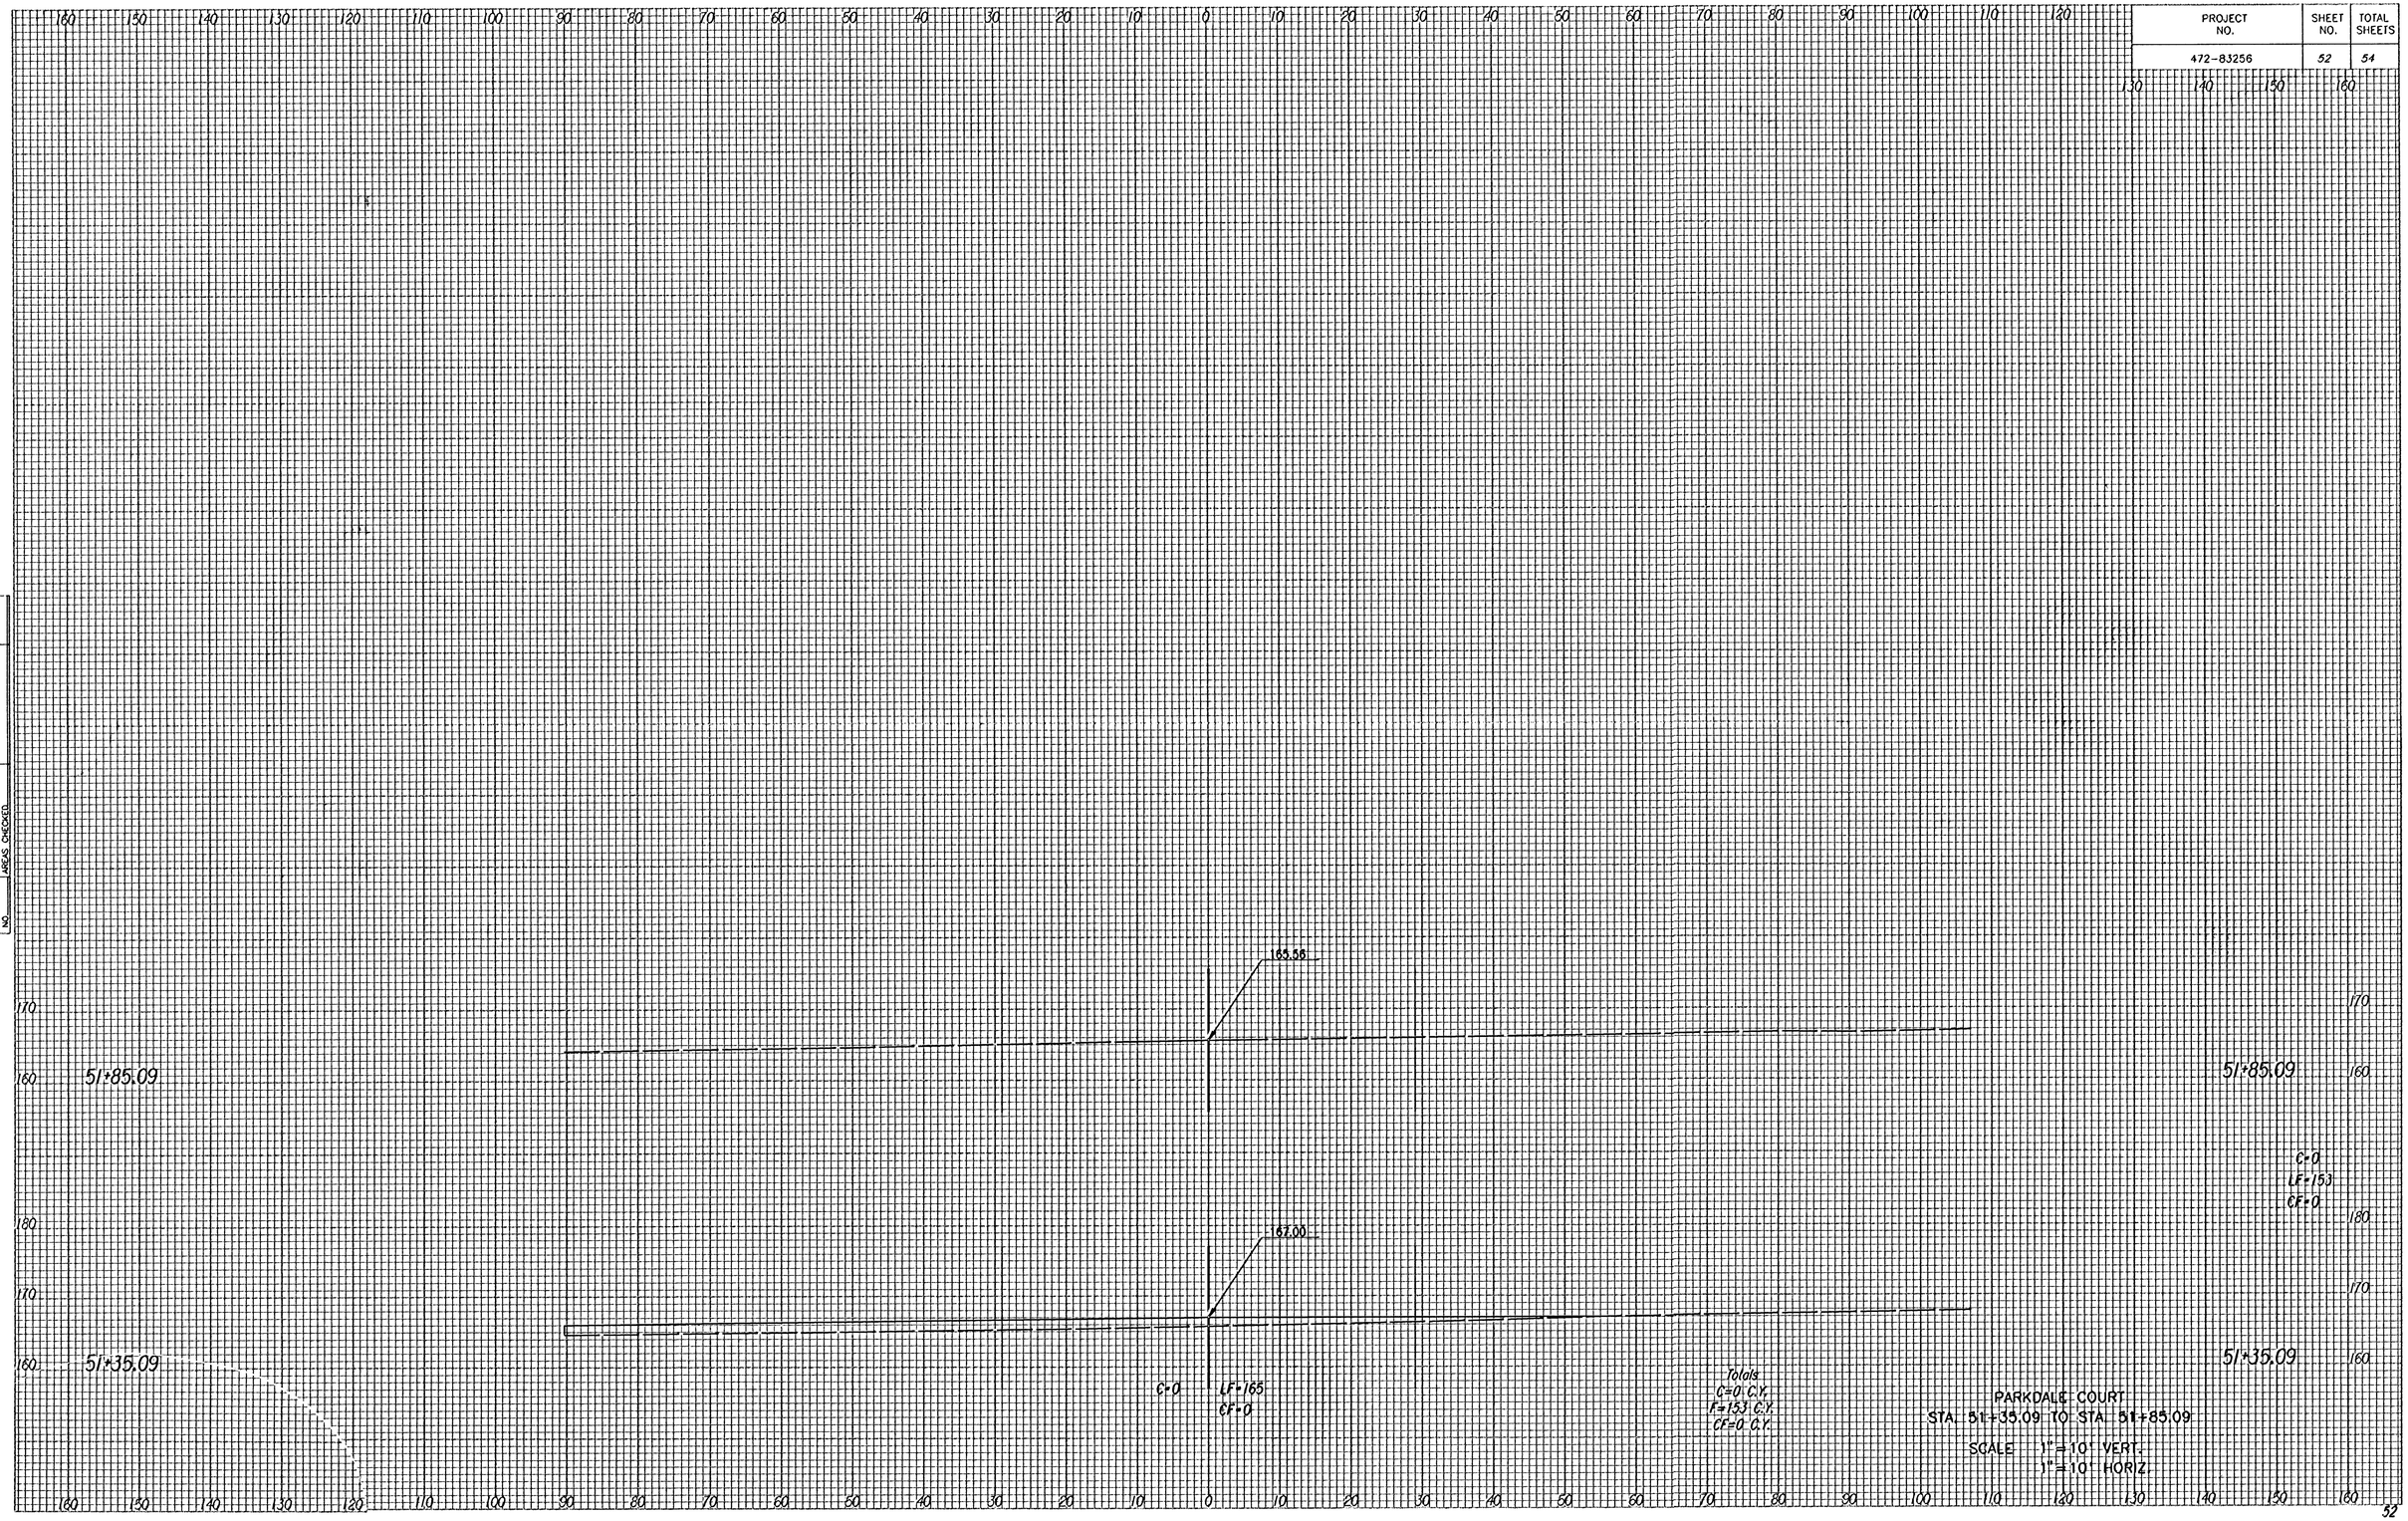PROJECT NO.	SHEET NO.	TOTAL SHEETS
472-83256	52	54