FHWA REGION NO.	STATE	PROJECT NUMBER	FISCAL YEAR	SHEET NUMBER	TOTAL SHEETS
7	KANSAS	87N-0191-01	2002	14	92

BY	DATE
REFERENCES NOTED	
REFERENCES CHECKED	

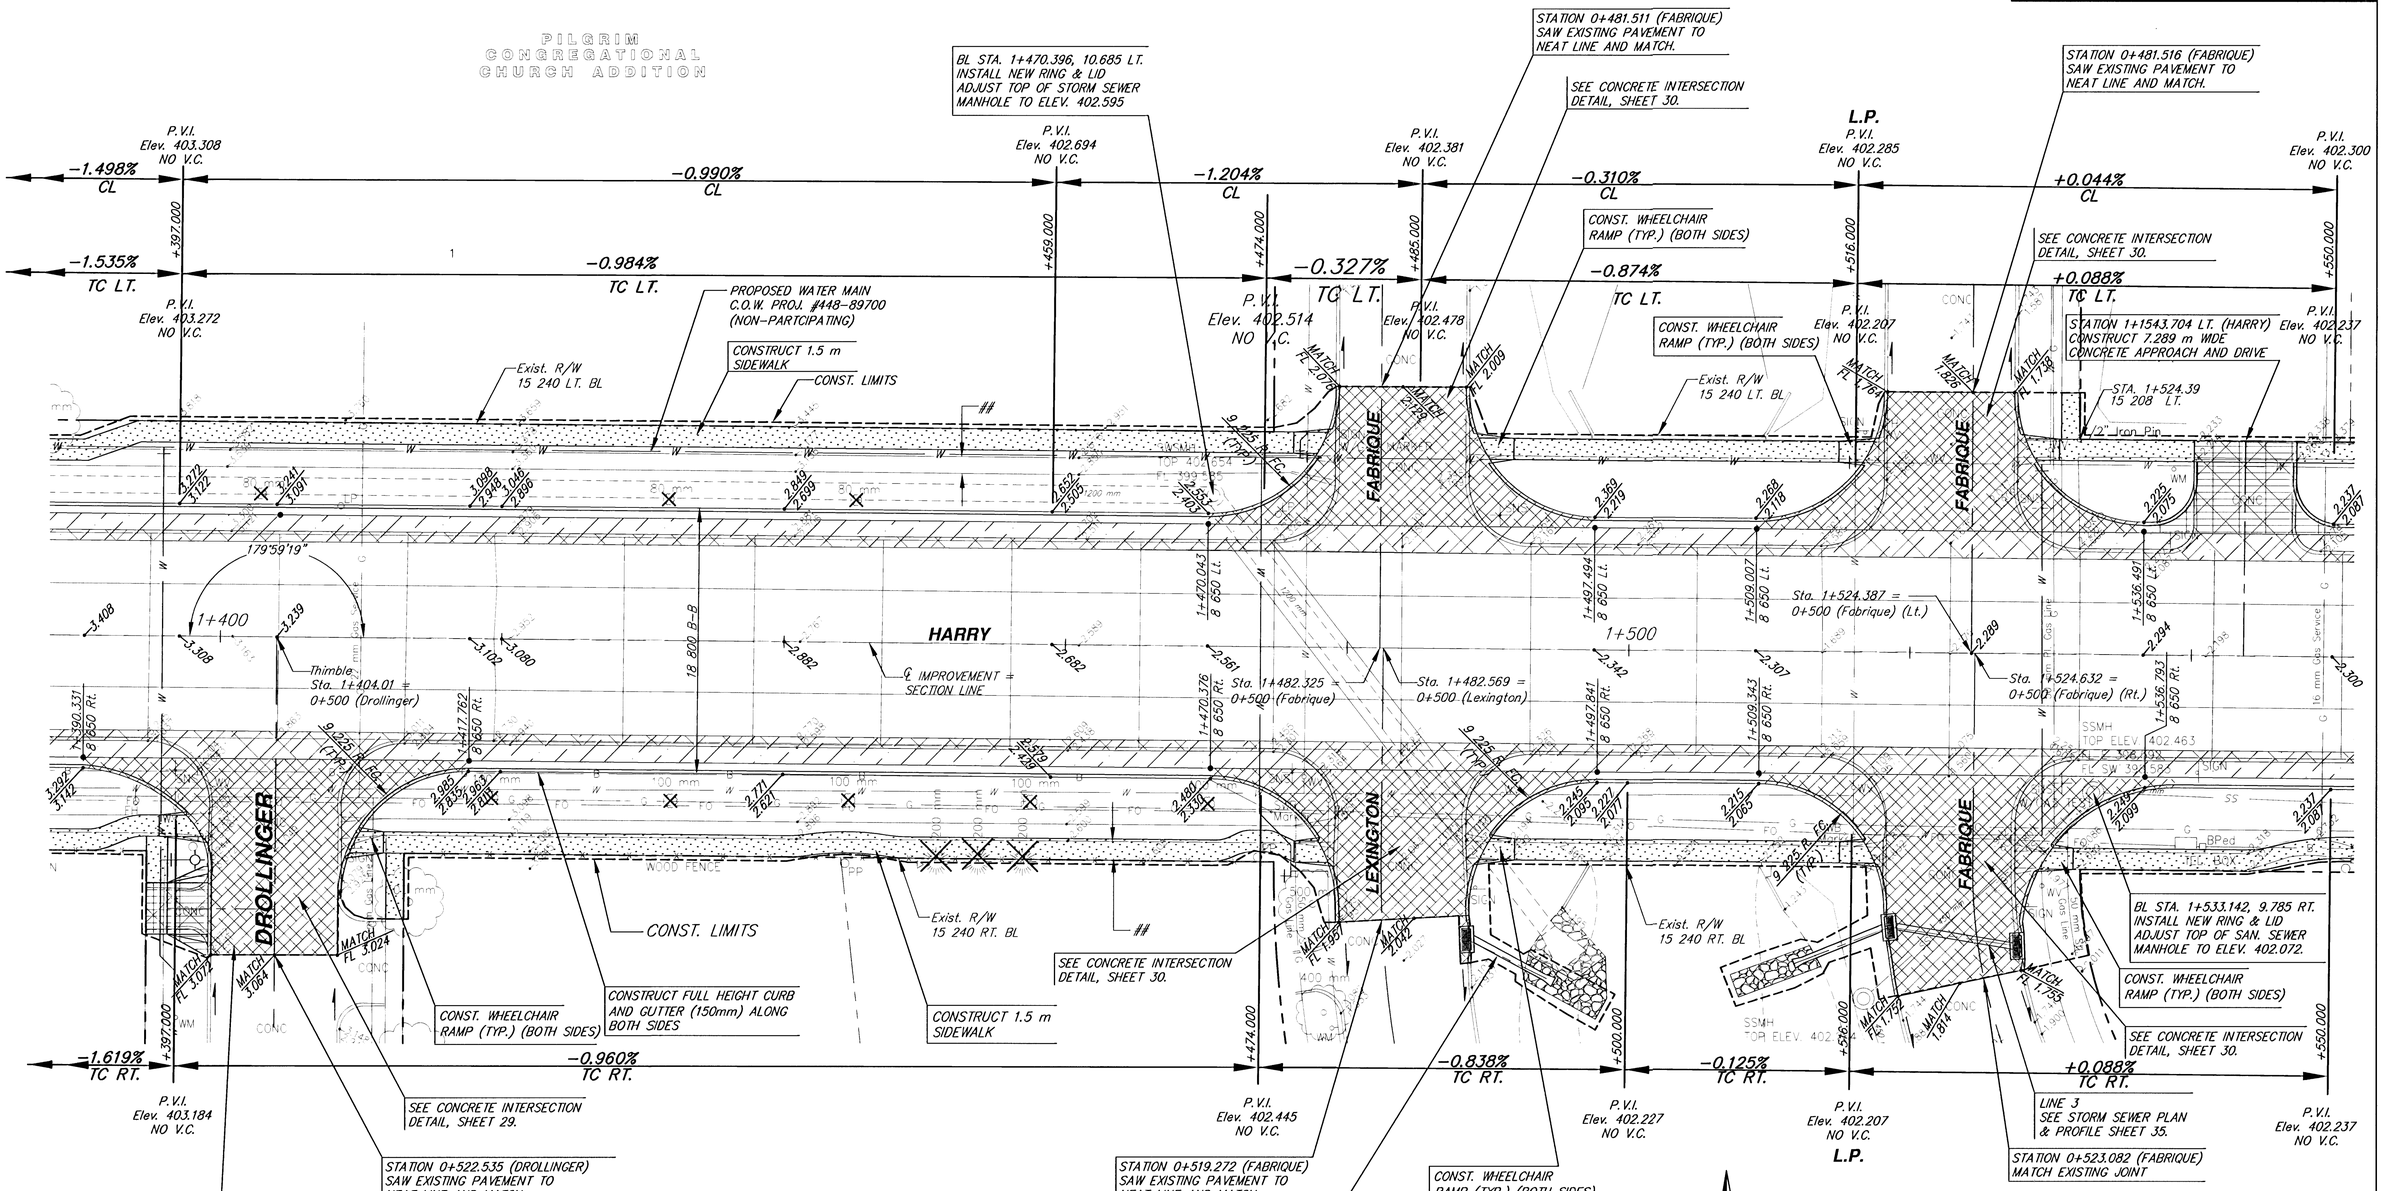

NOTE:
Paving Contractor to coordinate utility relocation with SBC in intersection. Contact Carl Graham @ 261-0441 or 655-0824 or Bob Alley @ 268-2245 forty-eight (48) hours prior to work in intersection so SBC can complete their utility relocation after existing pavement has been removed.

HARRY
STATION 1+440 TO STATION 1+550
WICHITA, KANSAS

Ruggles & Bohm, P.A.
Engineering, Surveying, Land Planning
924 North Main
Wichita, Kansas 67203
www.rbkansas.com
(316) 264-8008
(316) 264-4621 fax
E-mail: info@rbkansas.com

DESIGN	MWS
DRAWN	TEB
REVIEW	
UTILITY	
DATE	Jan. 30, 2003
DRAWING FILE	P09
PROJECT NUMBER	472-83685
RB JOB	13241
SHEET	14 OF 92