FHWA REGION NO.	STATE	PROJECT NUMBER	FISCAL YEAR	SHEET NUMBER	TOTAL SHEETS
7	KANSAS	87 N-0229-01 CMQ-N022 (901)	2002	12	62

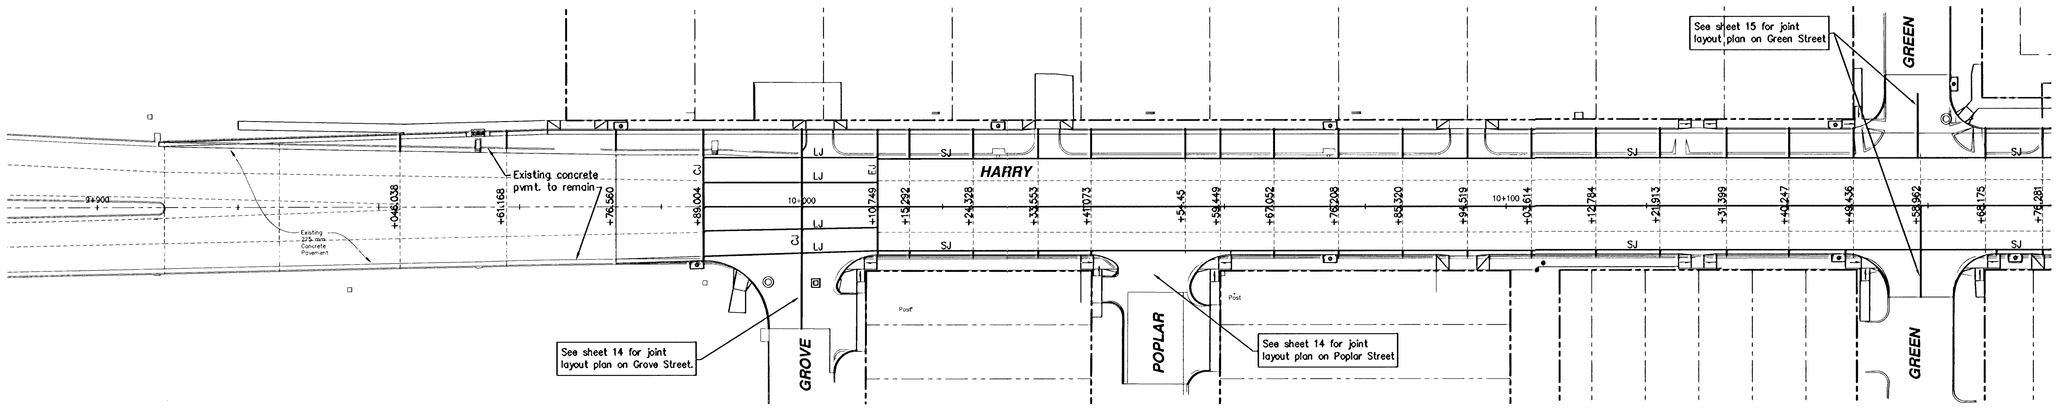

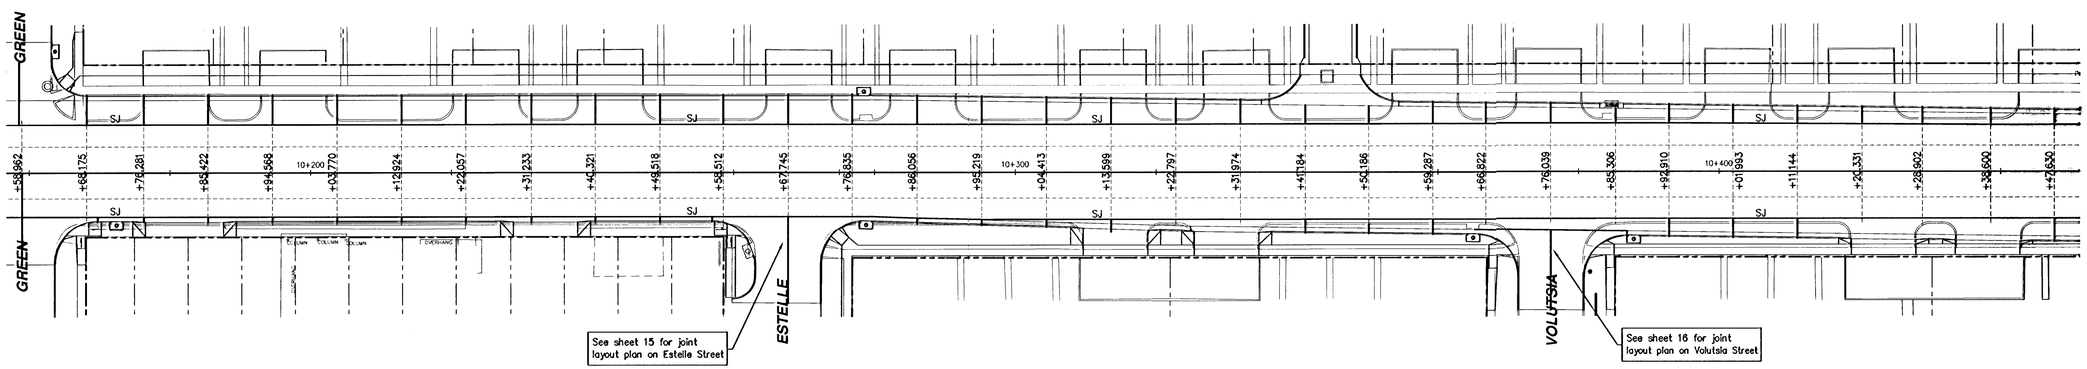

NOTE:

New asphaltic surface shall be sawed at all joints in underlying concrete base. Sawed joints shall be sealed per detail sheet 28.

LEGEND:

Existing joint	
New joint	
Longitudinal Joint	LJ
Contraction Joint	CJ
Sawed Joint	SJ
Expansion Joint	EJ

See sheet 18 for details

SCALE: 1:400

JOINT LAYOUT PLAN
HARRY – I-135 TO GEO. WASHINGTON BLVD.
WICHITA, KANSAS

Ruggles & Bohm, P.A.
Engineering, Surveying, Land Planning
924 North Main
Wichita, Kansas 67203
www.rbkansas.com
(316) 264-8008
(316) 264-4621 fax
E-mail: info@rbkansas.com

DESIGN TCR
DRAWN EJB
REVIEW
UTILITY
DATE Feb. 18, 2004
FED. AID 18077
SHEET 12 OF 62
DRAWING FILE BASE-traffic {JOINT PLAN
PROJECT NUMBER 472-83688