FHWA REGION NO.	STATE	PROJECT NUMBER	FISCAL YEAR	SHEET NUMBER	TOTAL SHEETS
7	KANSAS	87 N-0229-01 CMQ-N022 (901)	2004	22	62

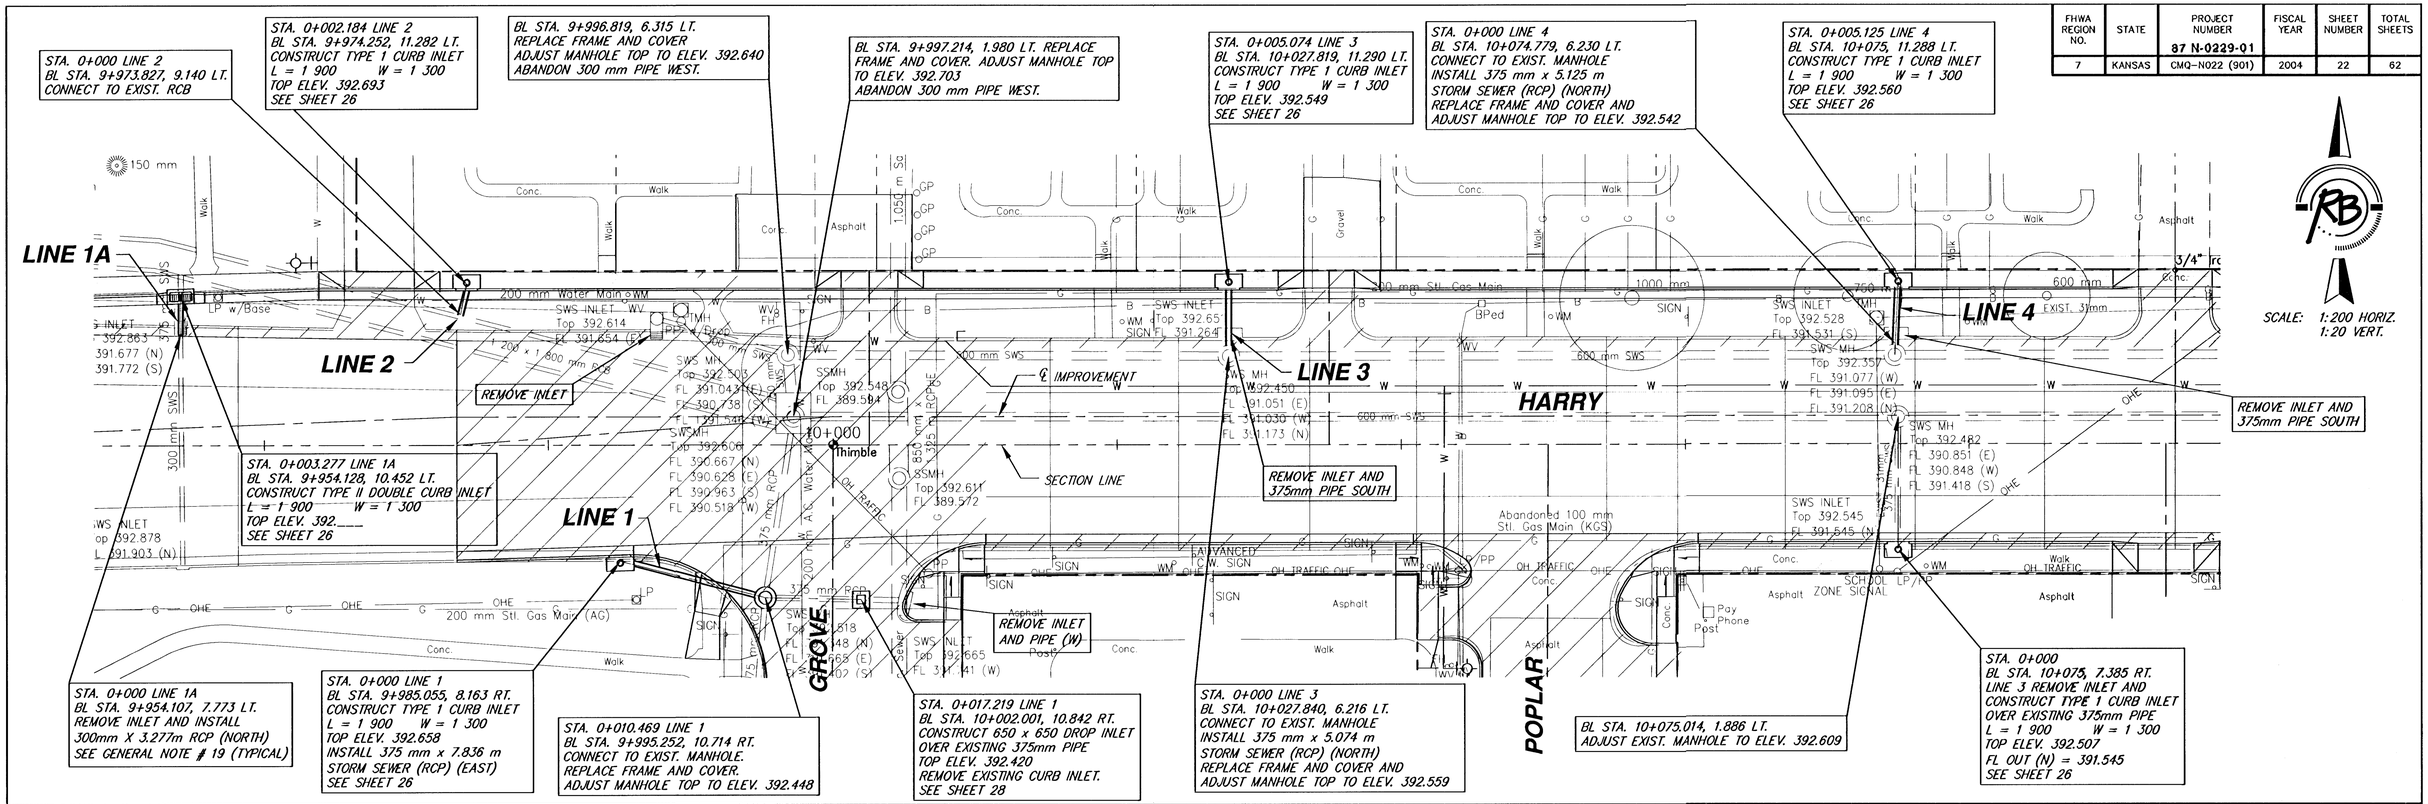

Ruggles & Bohm, P.A.
Engineering, Surveying, Land Planning
924 North Main
Wichita, Kansas 67203
www.rbkansas.com
(316) 264-8008
(316) 264-4621 fax
E-mail: info@rbkansas.com

RB JOB 1897T

SHEET 22 OF 62

DESIGN TCR | DRAWN RA | REVIEW | REVISED
UTILITY | DATE Feb. 25, 2004

PROJECT NUMBER 472-83686
DRAWING FILE PAVEMENT (SWS01)

HARRY
STORM SEWER PLAN & PROFILE
WICHITA, KANSAS