FHWA REGION NO.	STATE	PROJECT NUMBER	FISCAL YEAR	SHEET NUMBER	TOTAL SHEETS
7	KANSAS	82 N-0229-01 CMQ-N022 (901)	2002	45	62

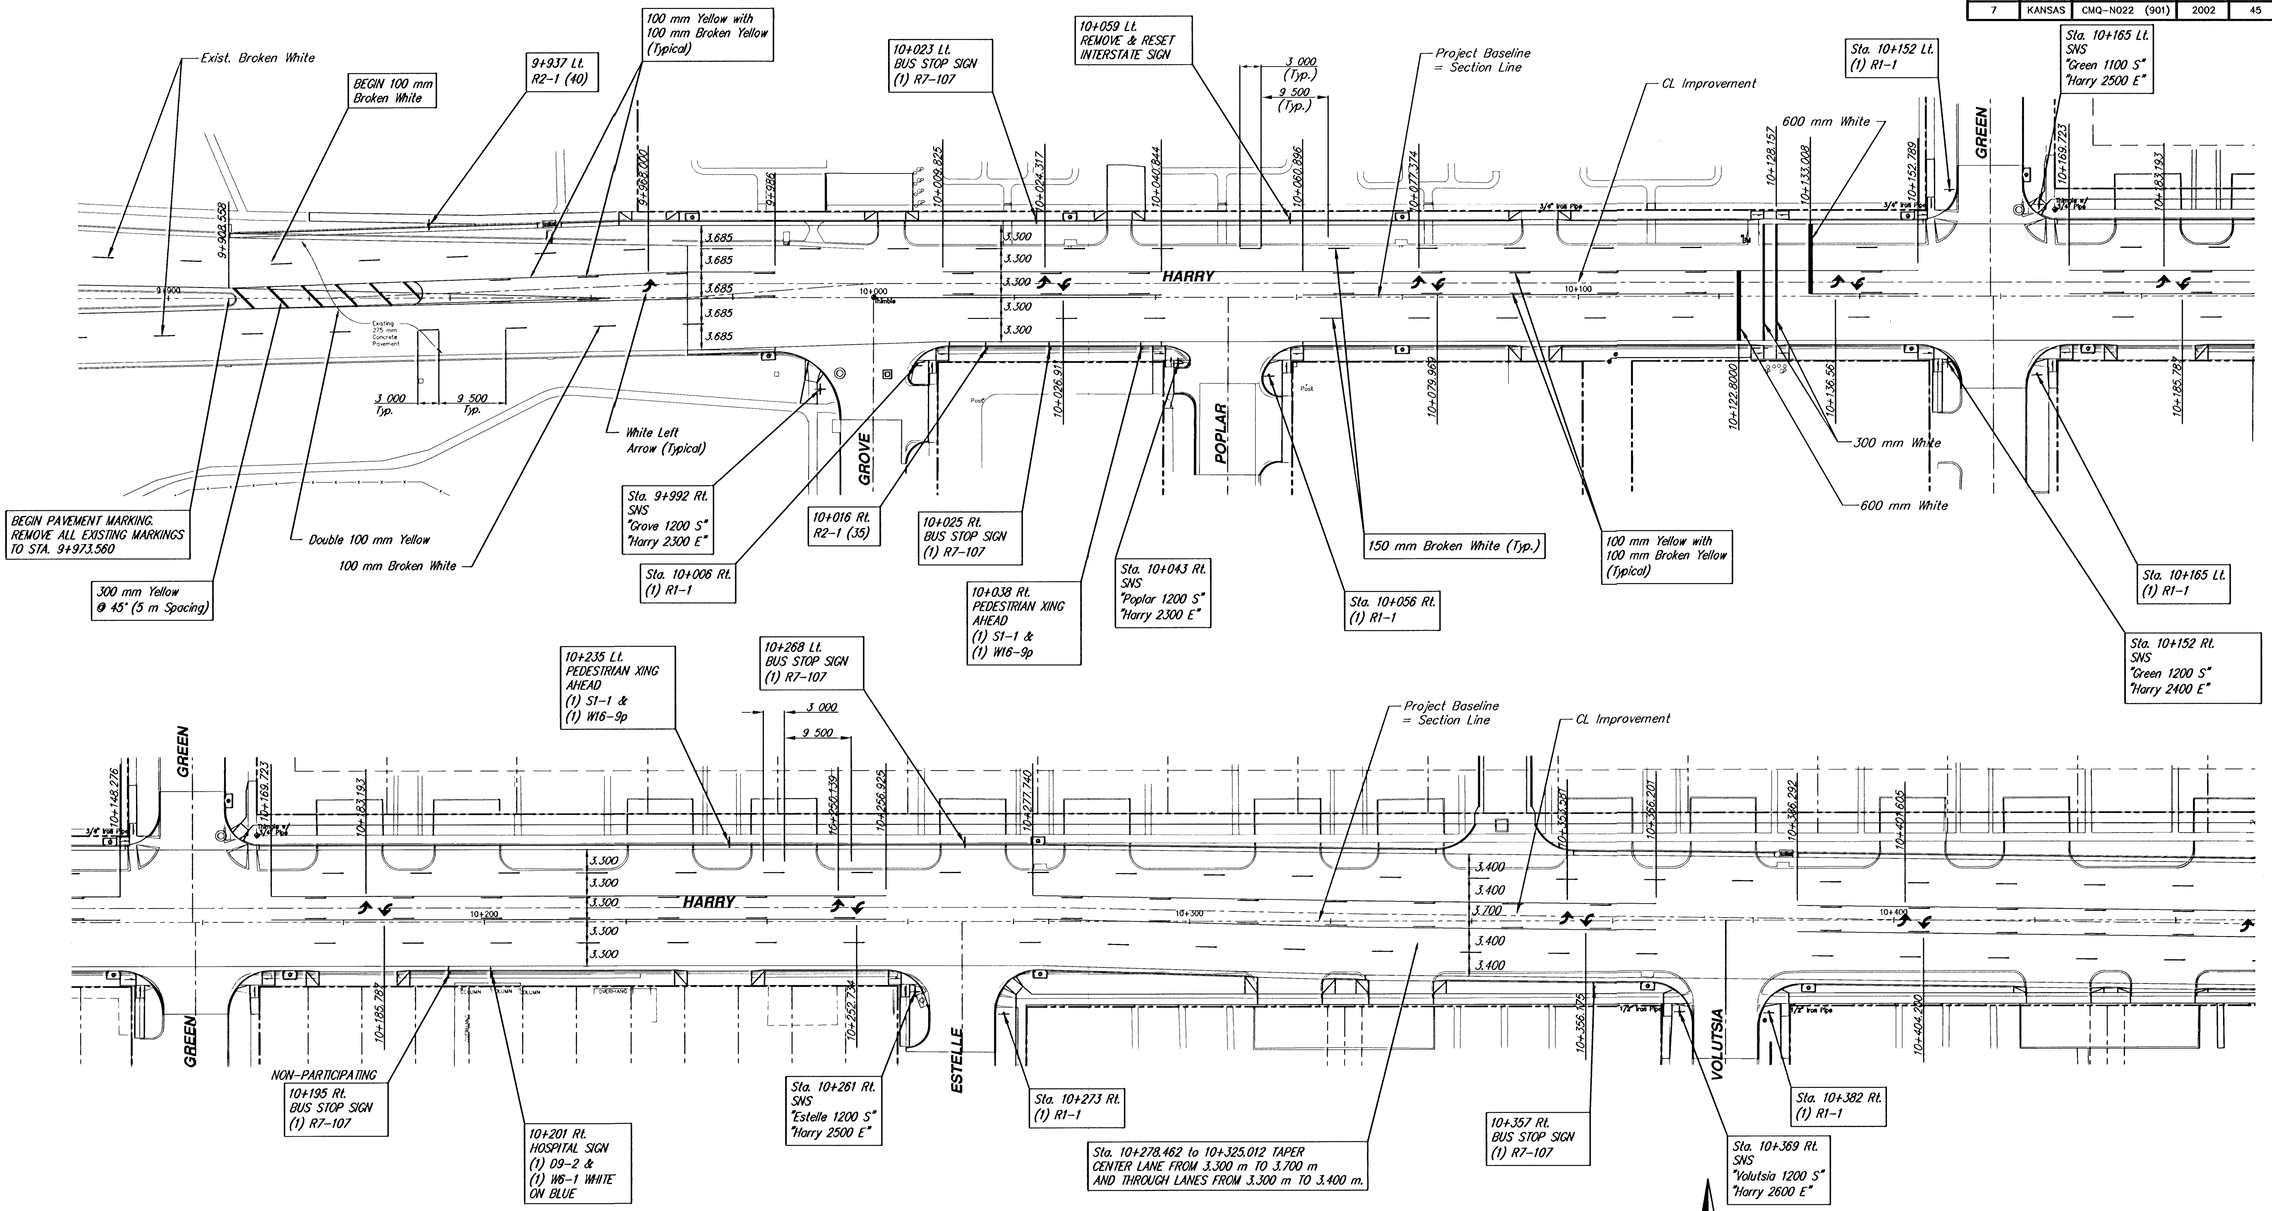

PAVEMENT MARKING AND SIGNAGE
HARRY – STA. 9+914.537 TO STA. 10+450
WICHITA, KANSAS

Ruggles & Bohm, P.A.
Engineering, Surveying, Land Planning
924 North Main
Wichita, Kansas 67203
www.rbkansas.com
(316) 264-8008
(316) 264-4621 fax
E-mail: info@rbkansas.com

DRAWING FILE	PROJECT NUMBER
BASE–traffic {Stripe 1}	472–83688

DESIGN: TCR
DRAWN: RA
REVIEW:
UTILITY:
DATE: Feb. 24, 2004
R&J JOB: 18977
SHEET 45 OF 62