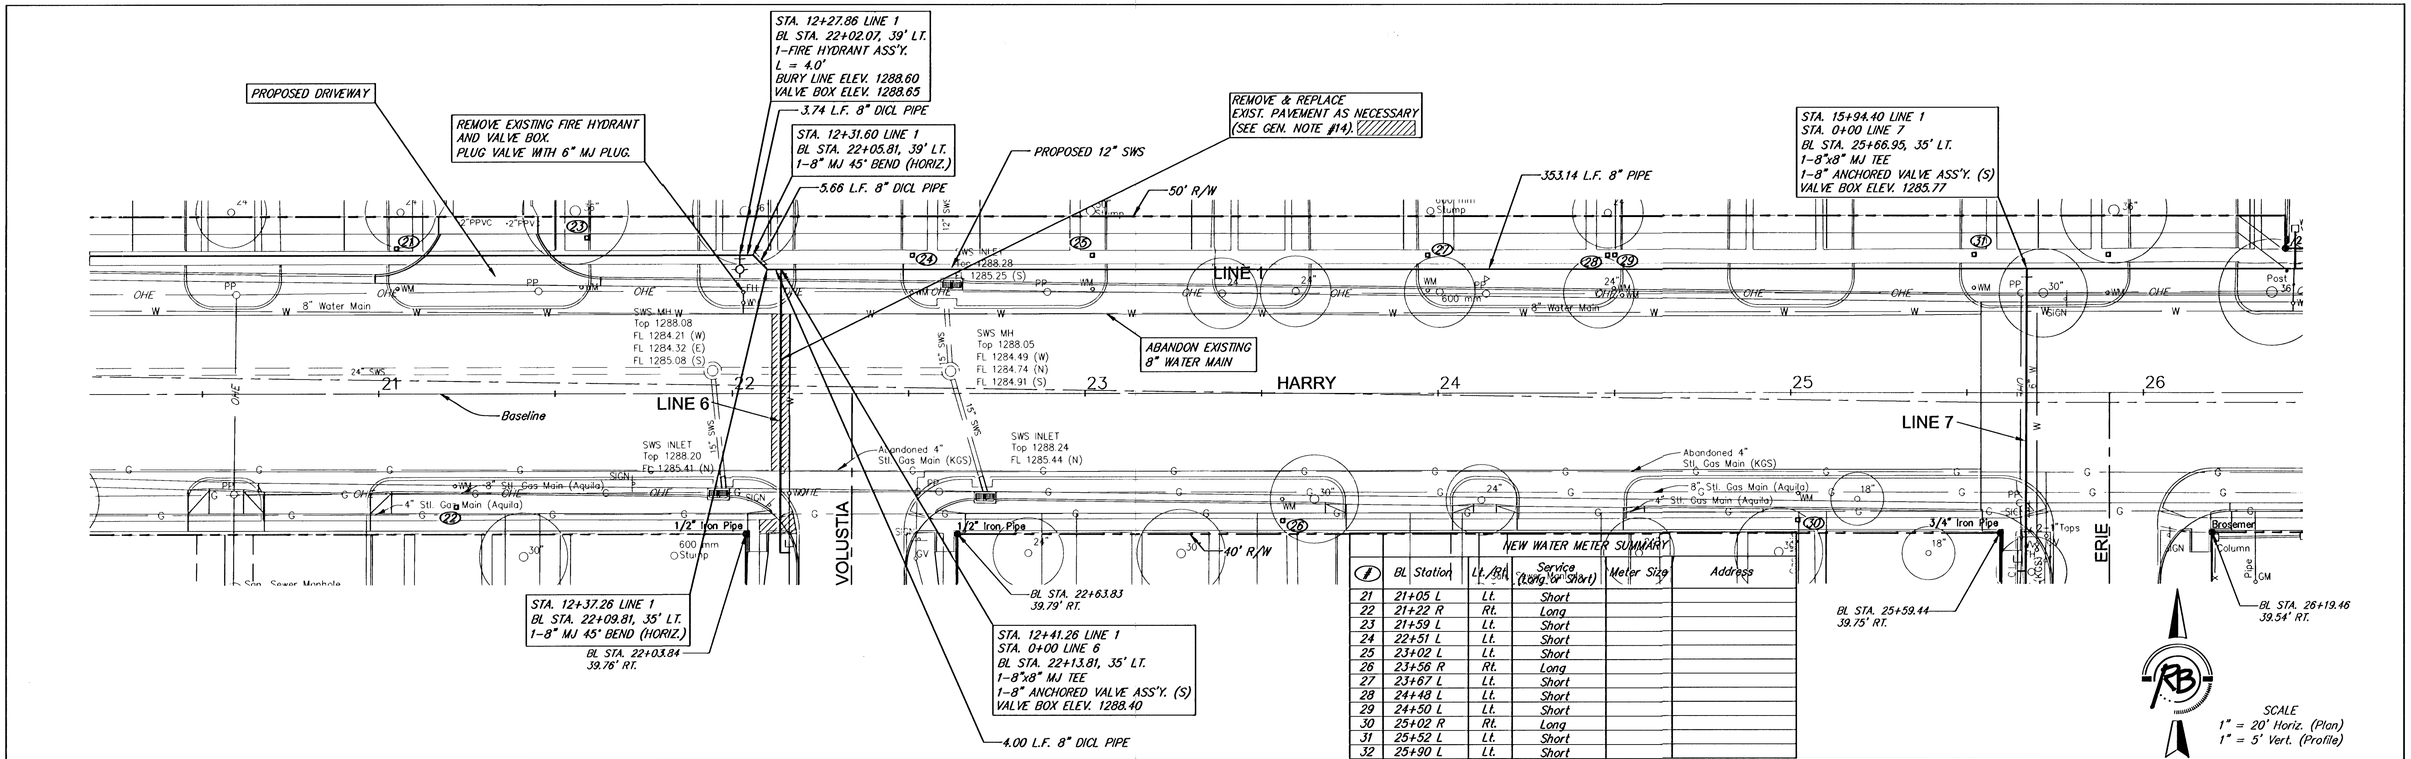

NEW WATER METER SUMMARY

#	BL Station	Lt./Rt.	Service (Long or Short)	Meter Size	Address
21	21+05 L	Lt.	Short		
22	21+22 R	Rt.	Long		
23	21+59 L	Lt.	Short		
24	22+51 L	Lt.	Short		
25	23+02 L	Lt.	Short		
26	23+56 R	Rt.	Long		
27	23+67 L	Lt.	Short		
28	24+48 L	Lt.	Short		
29	24+50 L	Lt.	Short		
30	25+02 R	Rt.	Long		
31	25+52 L	Lt.	Short		
32	25+90 L	Lt.	Short		

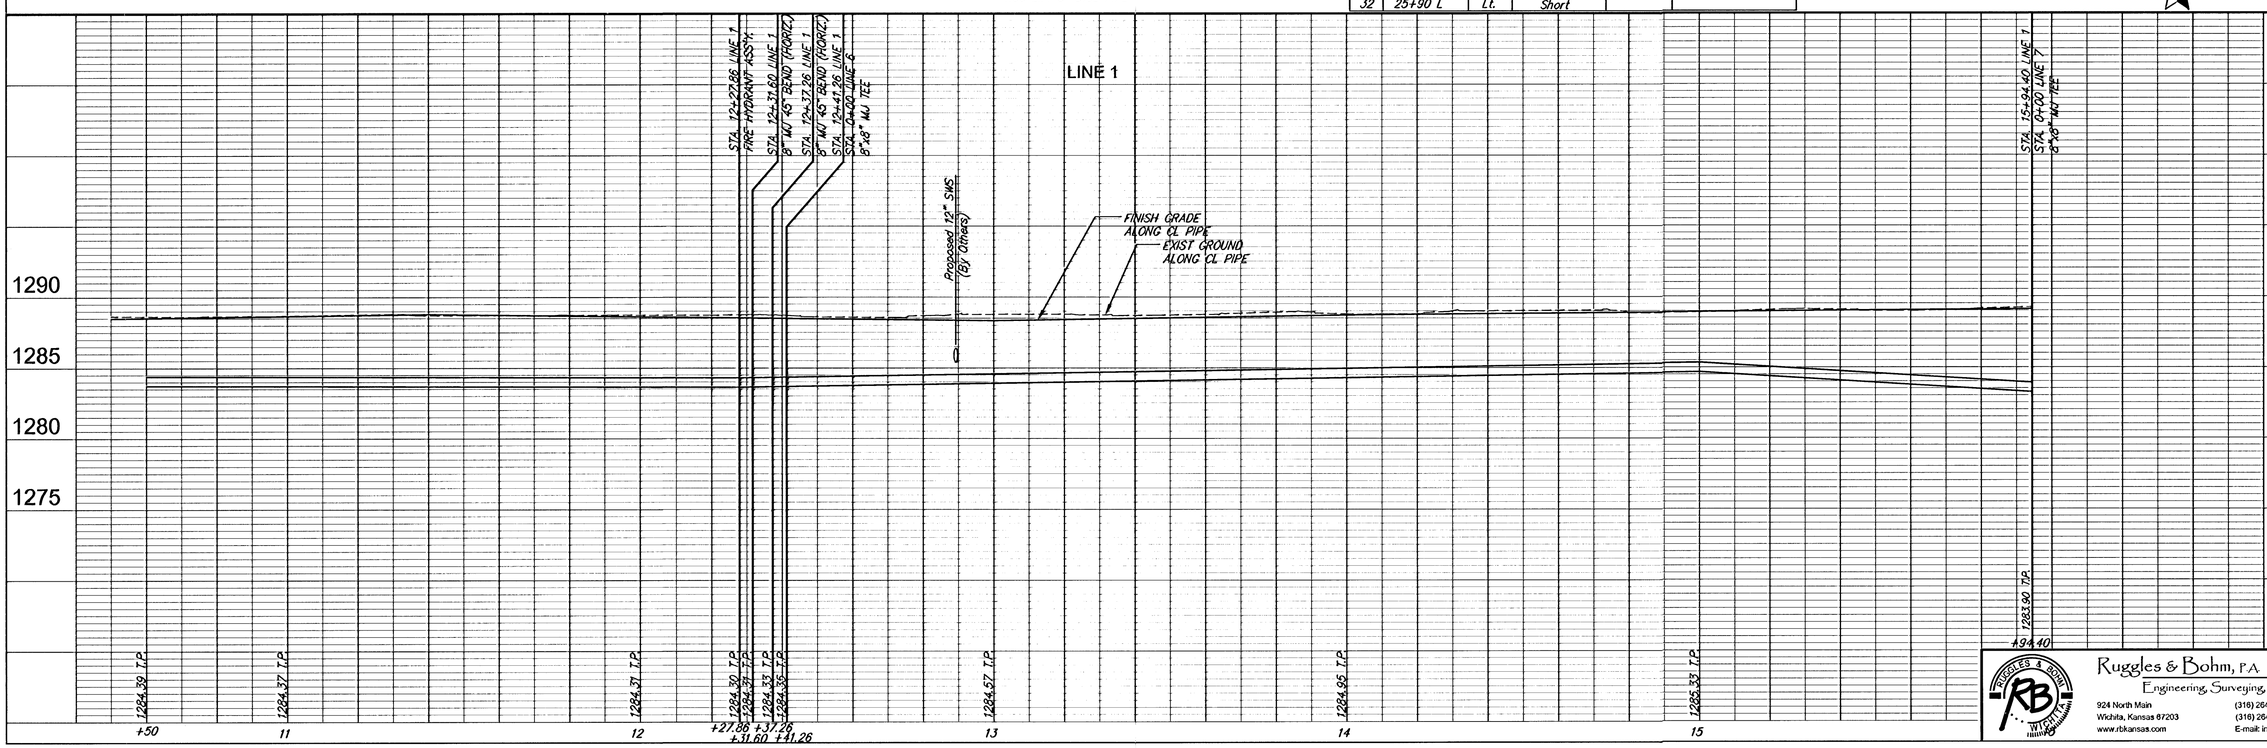

DESIGN TCR
DRAWN TEB
REVISED Jan. 27, 2004
UTILITY
DATE June 15, 2004
REVIEW

PROJECT NUMBER 448-89553
DRAWING FILE Base Water {WO3}

Water Main Replacement
Harry - I-135 to George Washington Blvd.
WICHITA, KANSAS

Ruggles & Bohm, P.A.
Engineering, Surveying, Land Planning
924 North Main
Wichita, Kansas 67203
www.rbkansas.com
(316) 264-8008
(316) 264-4821 fax
E-mail: info@rbkansas.com

RB JOB 1897W
SHEET 9 of 5