FHWA REGION NO.	STATE	PROJECT NUMBER	FISCAL YEAR	SHEET NUMBER	TOTAL SHEETS

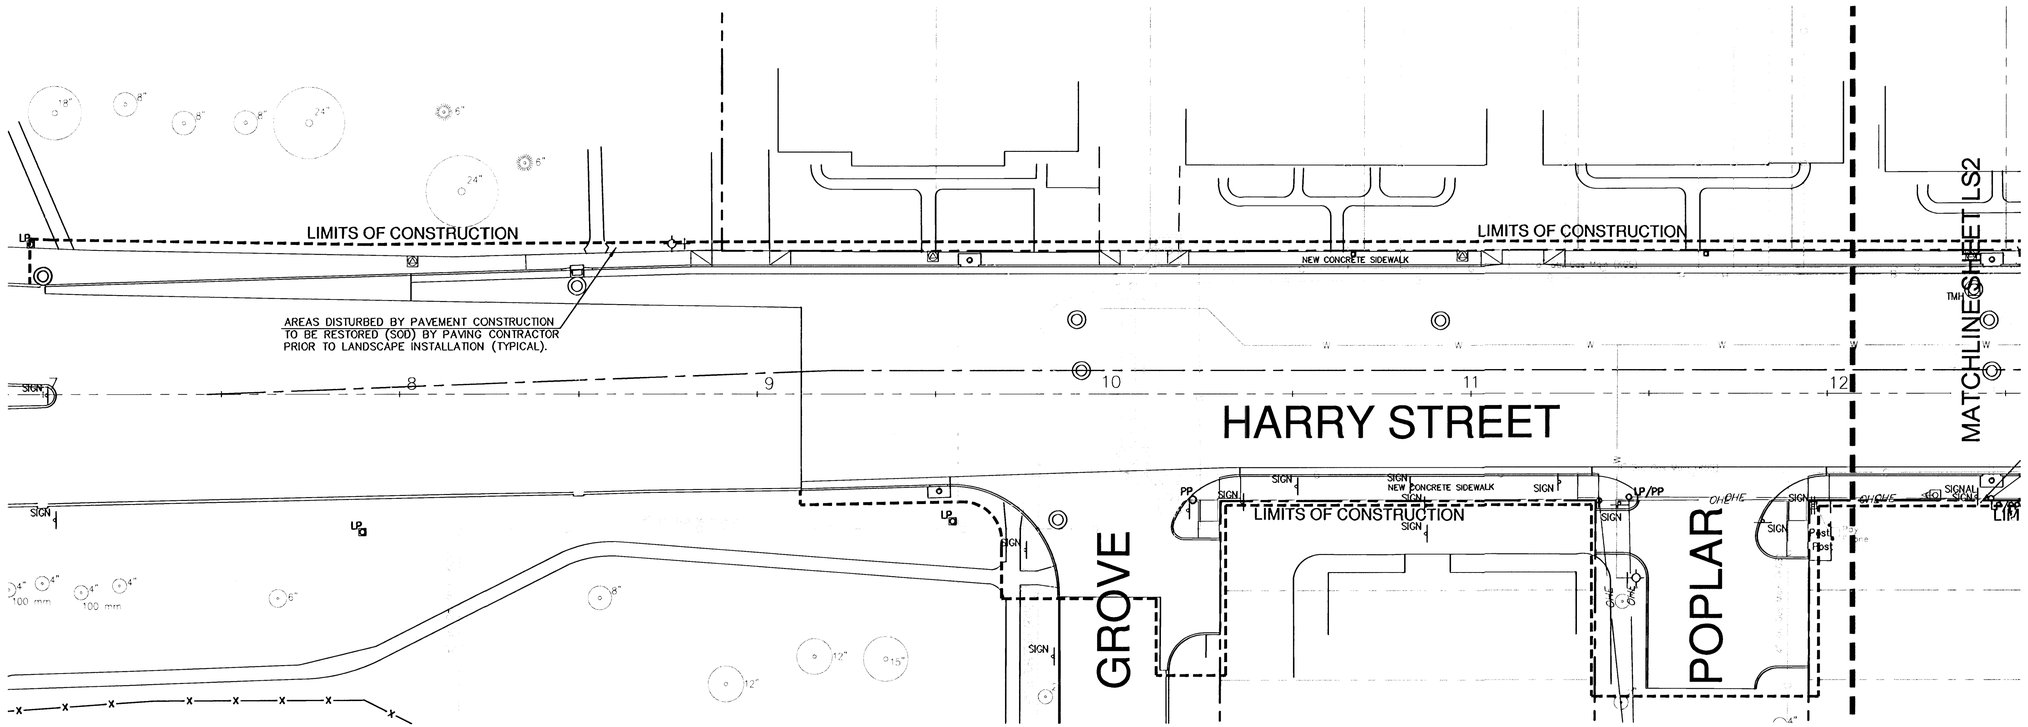

STREET PLANTING PLAN

SCALE: 1"=20'-0"

LANDSCAPE PLAN

HARRY I-135 - George Washington Blvd.

WICHITA, KANSAS

KEVIN RYAN SCHLEPER #556 KANSAS LANDSCAPE ARCHITECT 6/18/04

LAW/KINGDON, INC.
ARCHITECTS,ENGINEERS, PLANNERS & LANDSCAPE ARCHITECTS
345 RIVERVIEW, WICHITA, KS 67203
Phone (316) 268-0230 Fax (316) 268-0205
Copyright © 2004

Ruggles & Bohm, P.A.
Engineering, Surveying, Land Planning
924 North Main
Wichita, Kansas 67203
www.rbkansas.com
(316) 264-8008
(316) 264-4621 fax
E-mail: info@rbkansas.com

DRAWING FILE	PROJECT NUMBER	DESIGN	DRAWN	REVIEW	UTILITY	DATE	RB JOB	SHEET
	472-83686	KRS/JAB	JAB	KRS		June 16, 2004	13877	LS1 of 6