FHWA REGION NO.	STATE	PROJECT NUMBER	FISCAL YEAR	SHEET NUMBER	TOTAL SHEETS
7	KANSAS	87N-0080-01	1997	3	162

	BY	DATE
REFERENCES NOTED		
REFERENCES CHECKED		

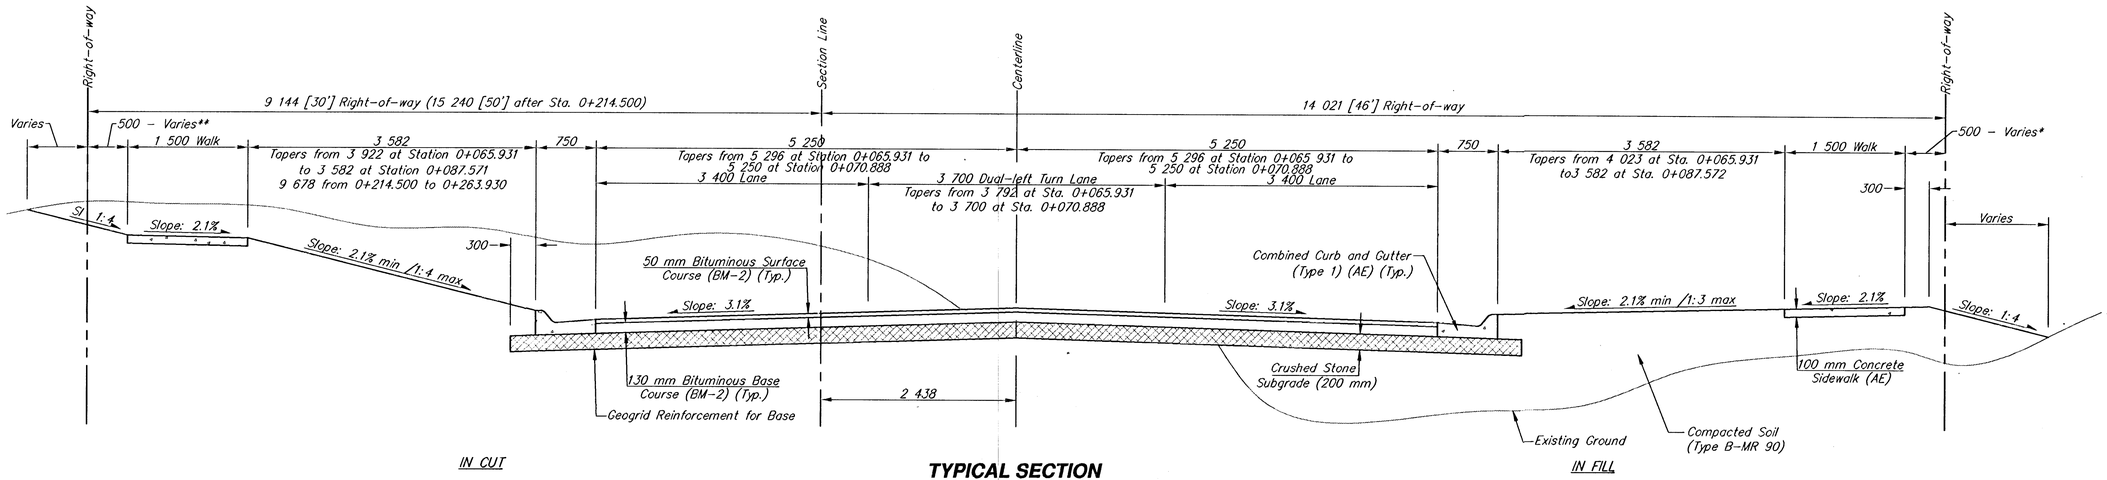

IN CUT

IN FILL

TYPICAL SECTION
MERIDIAN - STATION 0+065.931 TO 0+263.930
MERIDIAN - STATION 0+401.137 TO 0+787.486

* Tapers from 0 mm at Station 0+065.931 to 500 mm at Sta. 0+087.572
** Tapers from 168 mm at Station 0+065.931 to 500 mm at Sta. 0+087.571
*** Varies 15 240 [50 00'] – Station 0+214.500 to 0+236.930

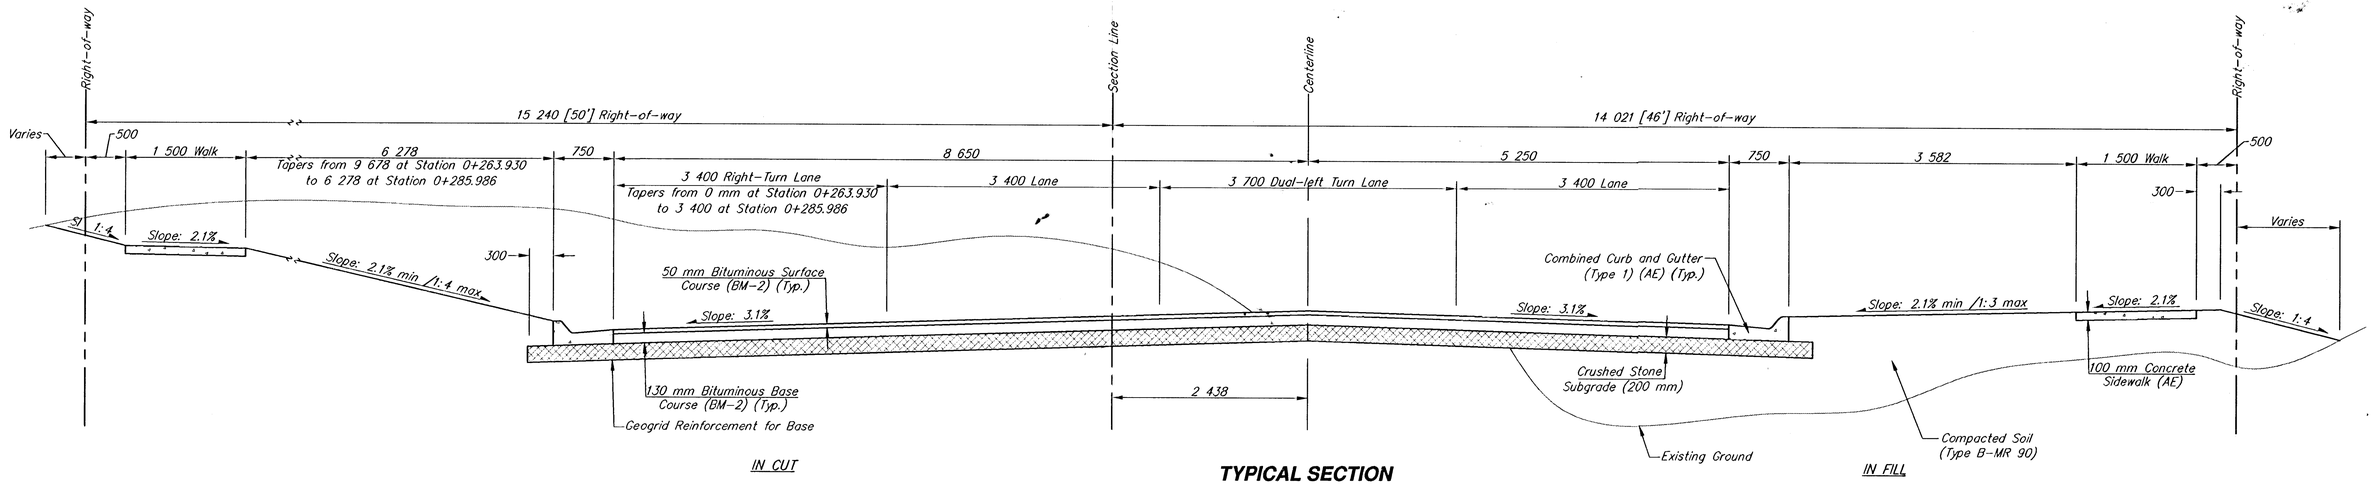

IN CUT

IN FILL

TYPICAL SECTION
MERIDIAN - STATION 0+263.930 TO 0+401.137

MERIDIAN IMPROVEMENTS
TYPICAL SECTIONS

SRB 924 NORTH MAIN WICHITA, KANSAS 67203 http://www.feist.com/~srb
316-264-8008 FAX 264-4621 E-Mail: srb@feist.com
SAVOY, RUGGLES & BOHM, P.A.
ENGINEERING & SURVEYING

PROJECT NUMBER 472-76-245-82740-000-000-001

DRAWN	DESIGN	REVIEW	DATE	UTILITY	SRB JOB
J Lang/TEB	T C R	KR	Sept. 24, 1998		539T

REVISED

Typical Secs 1