FHWA REGION NO.	STATE	PROJECT NUMBER	FISCAL YEAR	SHEET NUMBER	TOTAL SHEETS
7	KANSAS	87N-0080-01	1997	35	162

	BY	DATE
REFERENCES NOTED		
REFERENCES CHECKED		

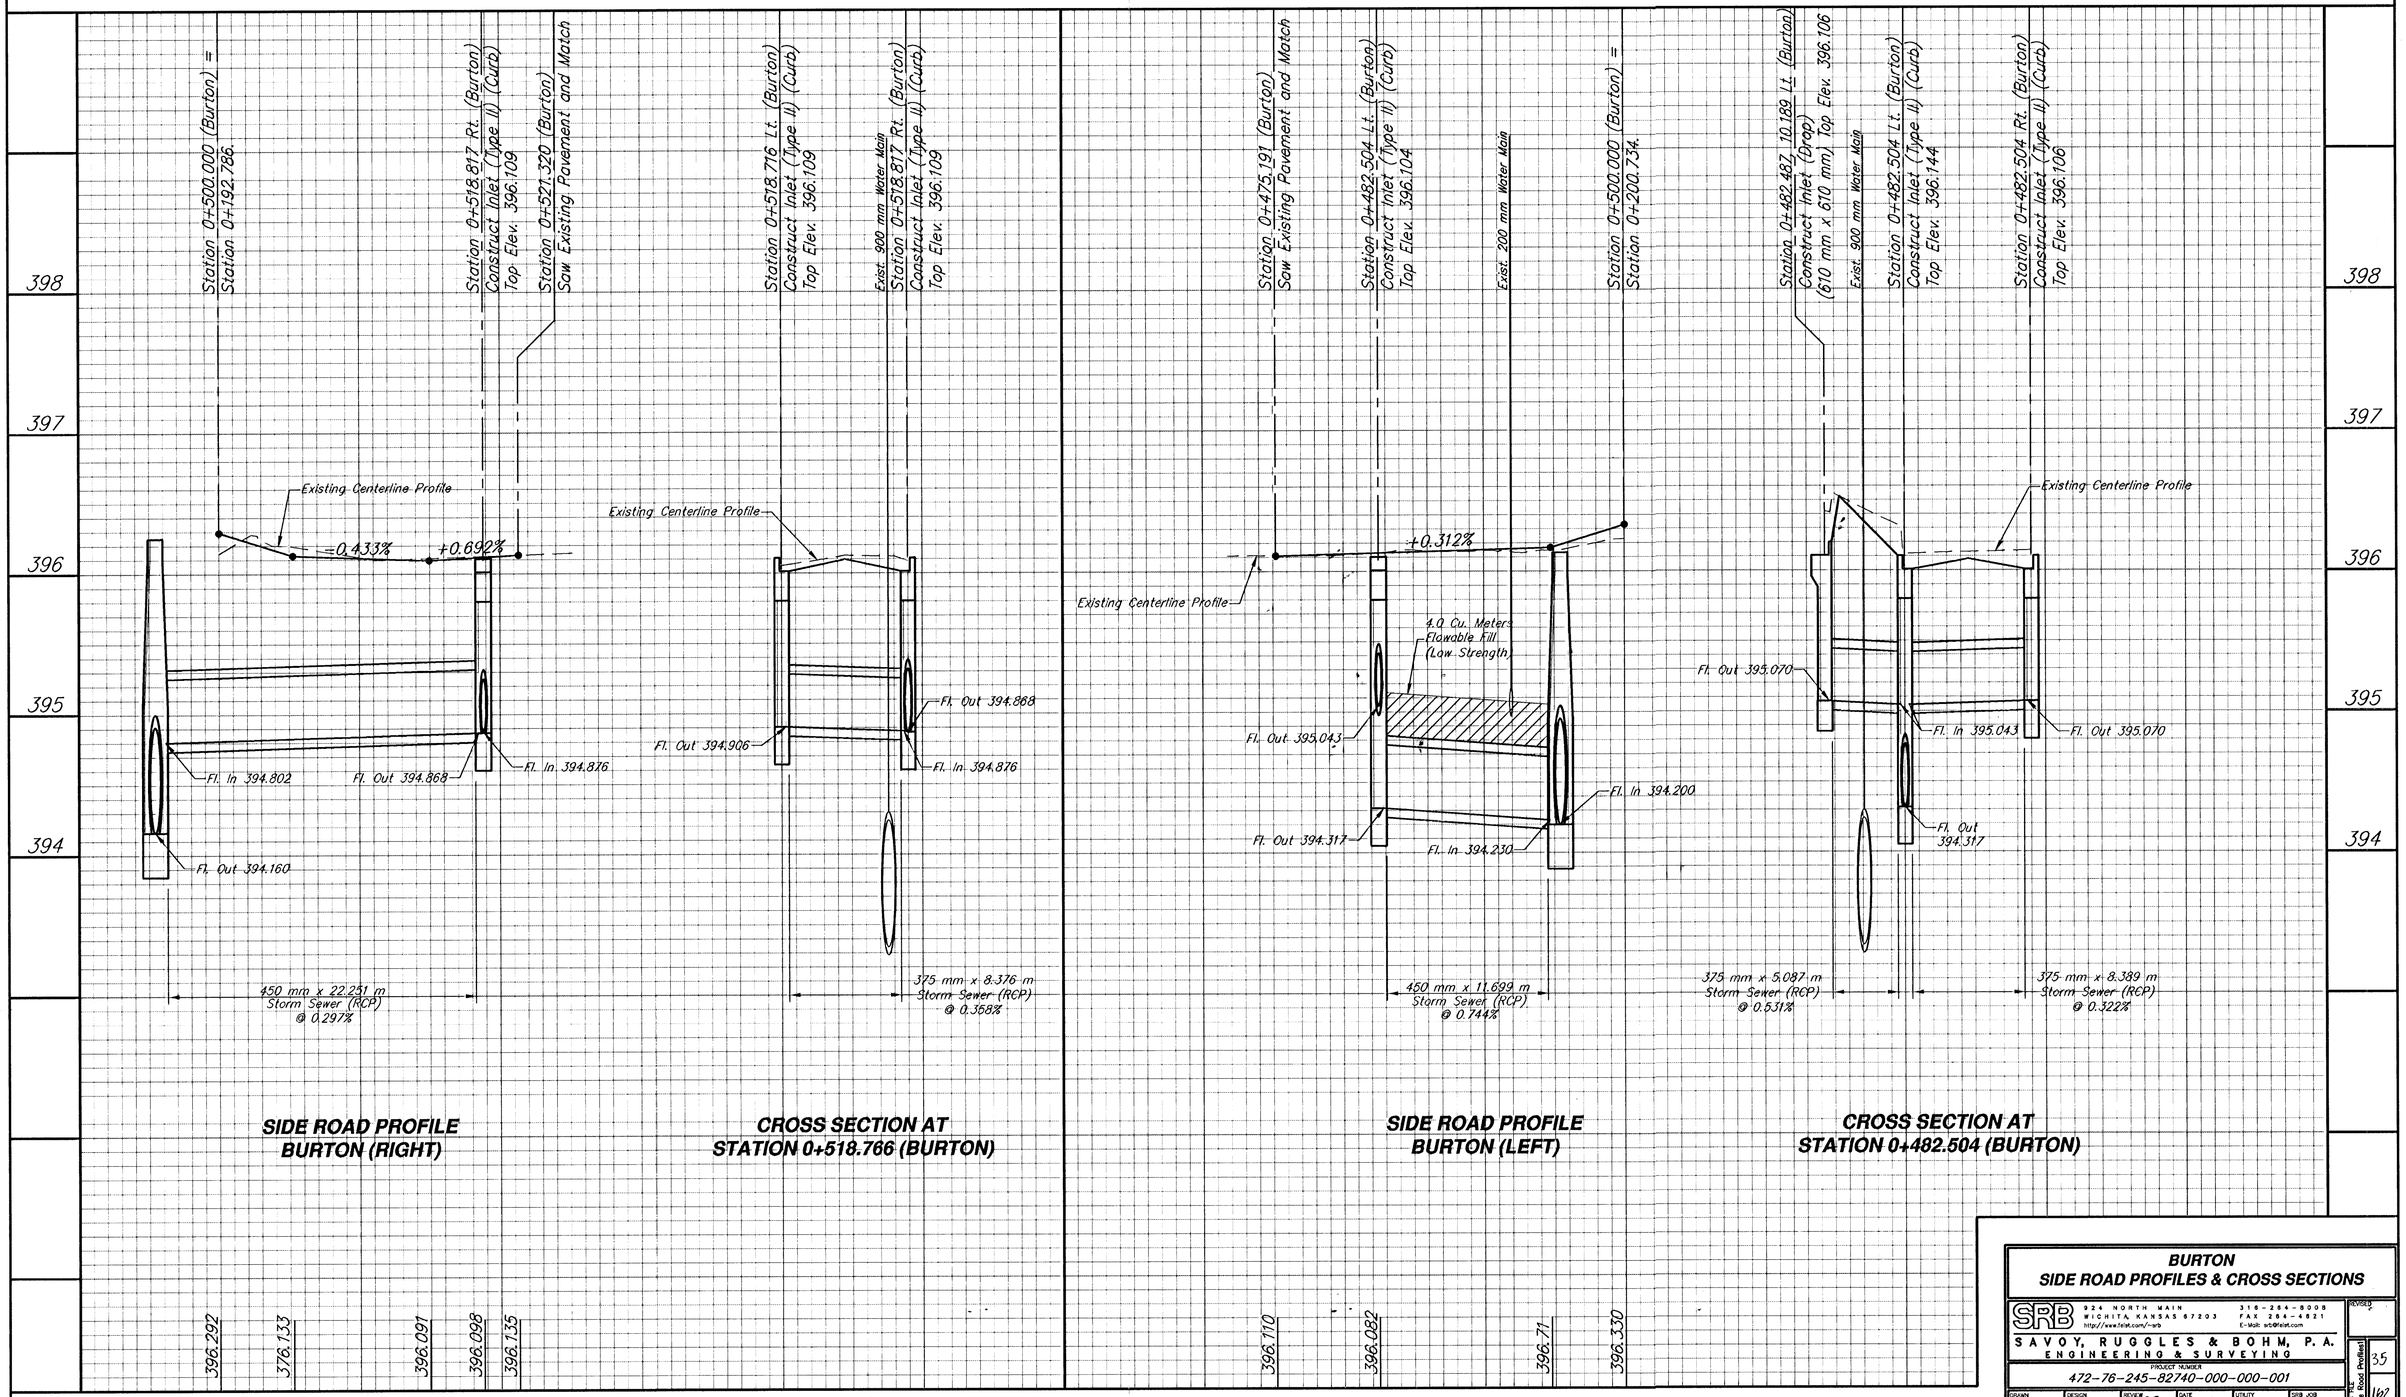

BURTON
SIDE ROAD PROFILES & CROSS SECTIONS

SRB
924 NORTH MAIN
WICHITA, KANSAS 67203
http://www.hrbk.com/srb
316-264-8008
FAX 264-4821
E-Mail: srb@hrbk.com

SAVOY, RUGGLES & BOHM, P.A.
ENGINEERING & SURVEYING

PROJECT NUMBER
472-76-245-82740-000-000-001

DRAWN	DESIGN	REVIEW	DATE	UTILITY	SRB JOB
J. Long	T.C.R.	VCR	Sept. 28, 1998		539T

REVISED

DGN FILE: Side Road Profiles

35 / 162