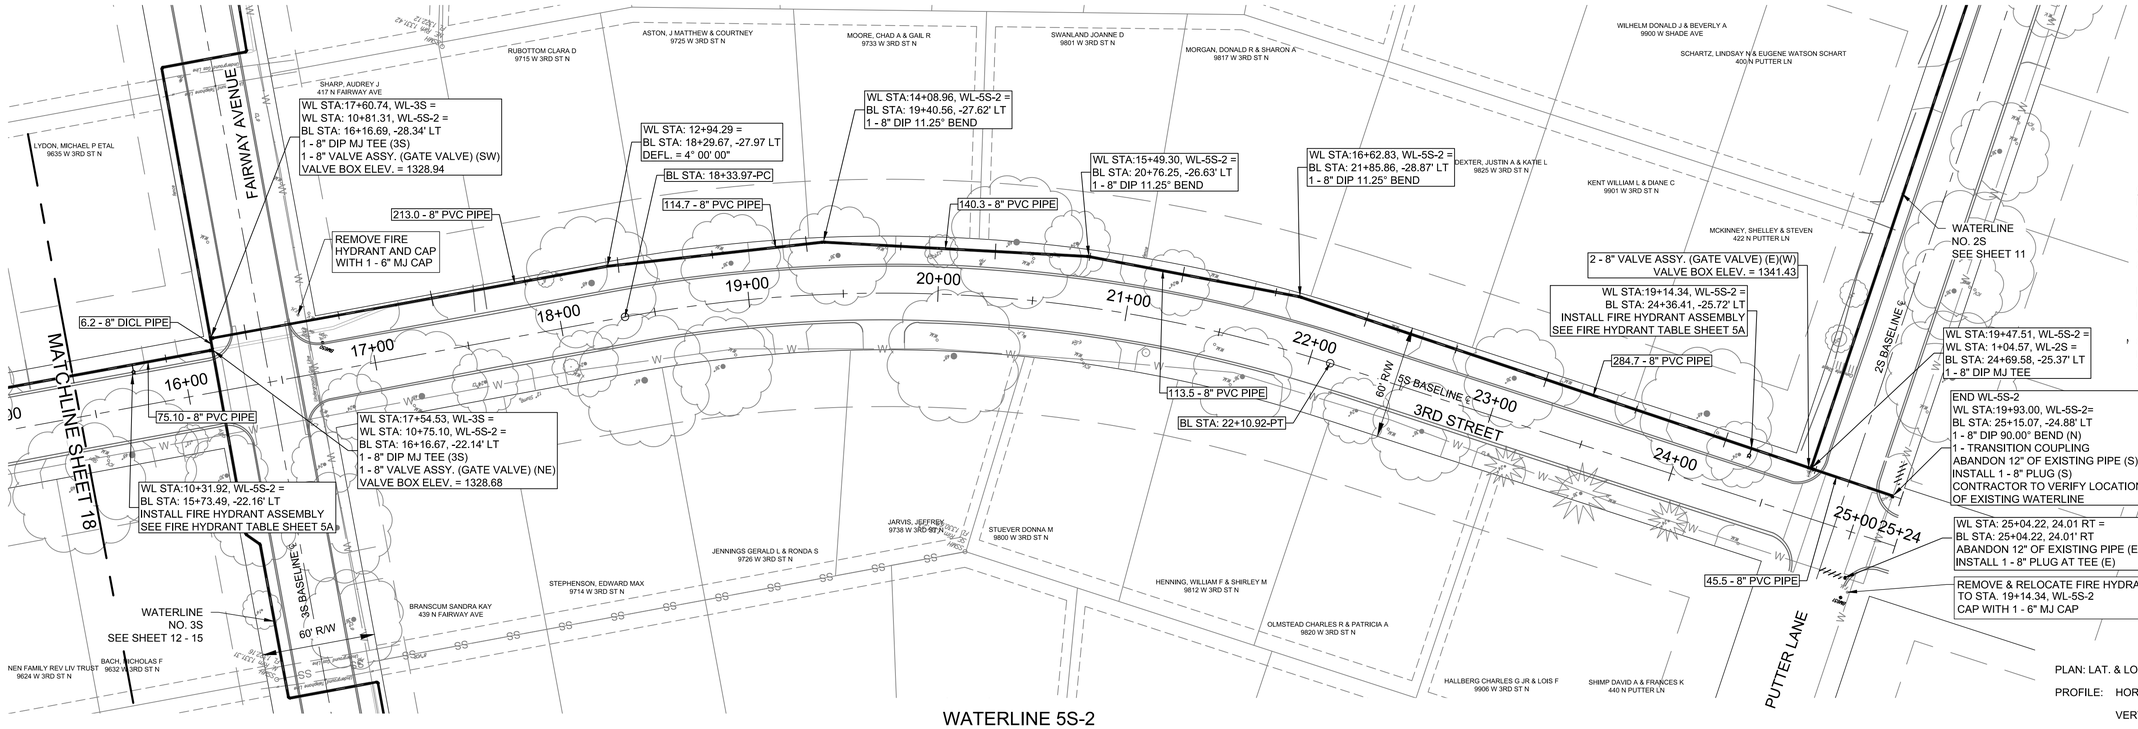

KEY MAP

QUANTITIES:
PIPE:
8" C900 PVC - 986.8'
8" DICL - 6.2'

VALVES:
8" - 4

HYDRANT:
NEW - 1
RELOCATED - 1

SERVICES:
LONG - 10
SHORT - 9

SCALE:
0 40 80
PLAN: LAT. & LONG.
PROFILE: HORIZ. SAME AS ABOVE
VERT. 0 5

WATERLINE 5S-2

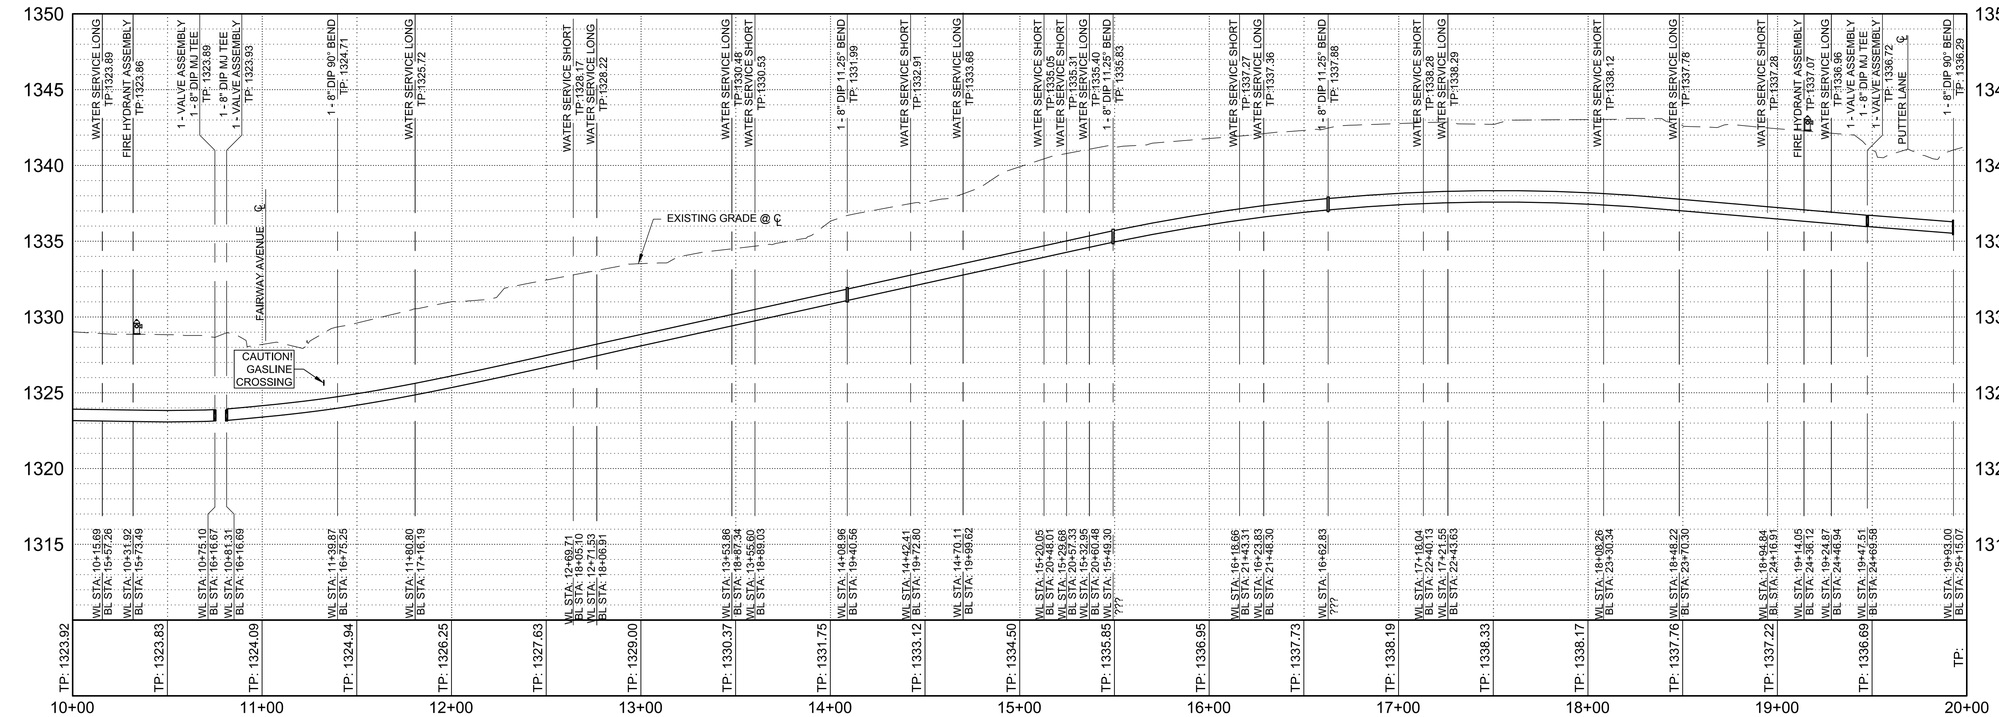

1700 EAST IRON AVE.
SALINA, KS 67401
PHONE: 785-827-0343
FAX: 785-827-5949
www.wilsonco.com

WILSON &COMPANY

Designed By	BPS
Drawn By	DCK
Job No.	14-600-509-00
Date	FEBRUARY 2016

SHEET 19

BRIAN PHILLIP SMITH LICENSED 19814 8/17/17 KANSAS PROFESSIONAL ENGINEER

WICHITA COUNTRY ACRES
WATER MAIN REPLACEMENT PHASE 2B

WATERLINE 5S-2 PLAN & PROFILE

CITY OF WICHITA PROJECT NO. 448-90711

M:\IFS\14-600-509-00\CADD\SHEETS\Deliverables 07_2017\SOUTH WL 90711\South PNPs\148509_PnP_5S.dwg 8/17/2017 1:25 PM