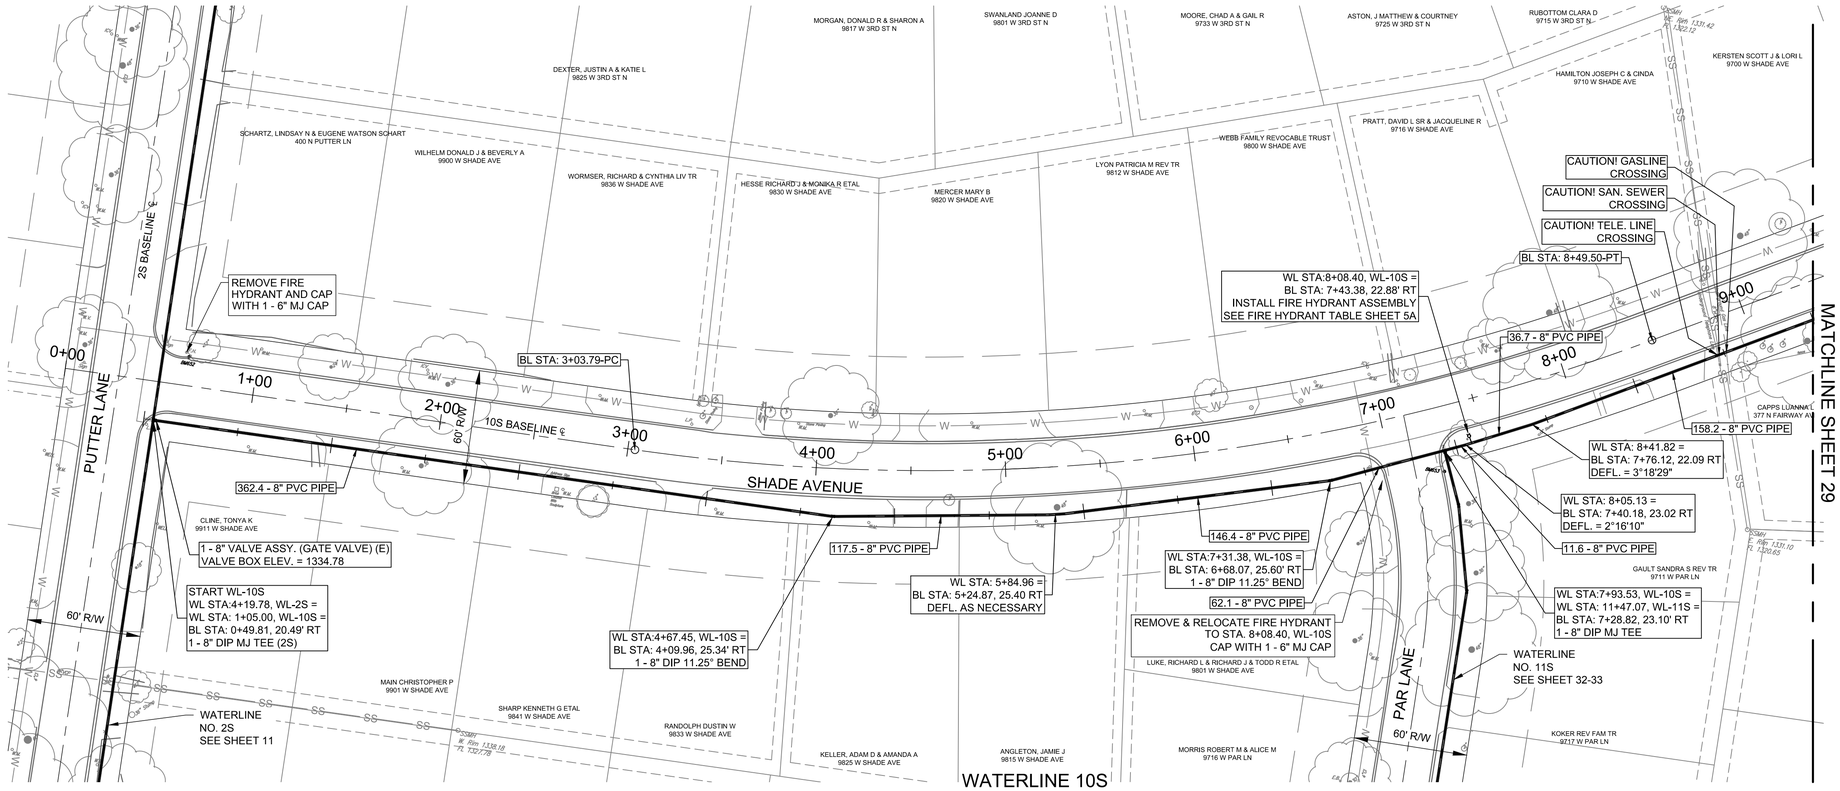

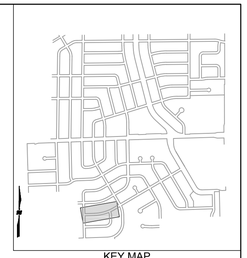

KEY MAP

QUANTITIES:
PIPE:
8" C900 PVC - 894.9'

VALVES:
8" - 1

HYDRANT:
RELOCATED - 1

SERVICES:
LONG - 10
SHORT - 6

SCALE:
PLAN: LAT. & LONG. 0 40 80
PROFILE: HORIZ. SAME AS ABOVE
VERT. 0 5

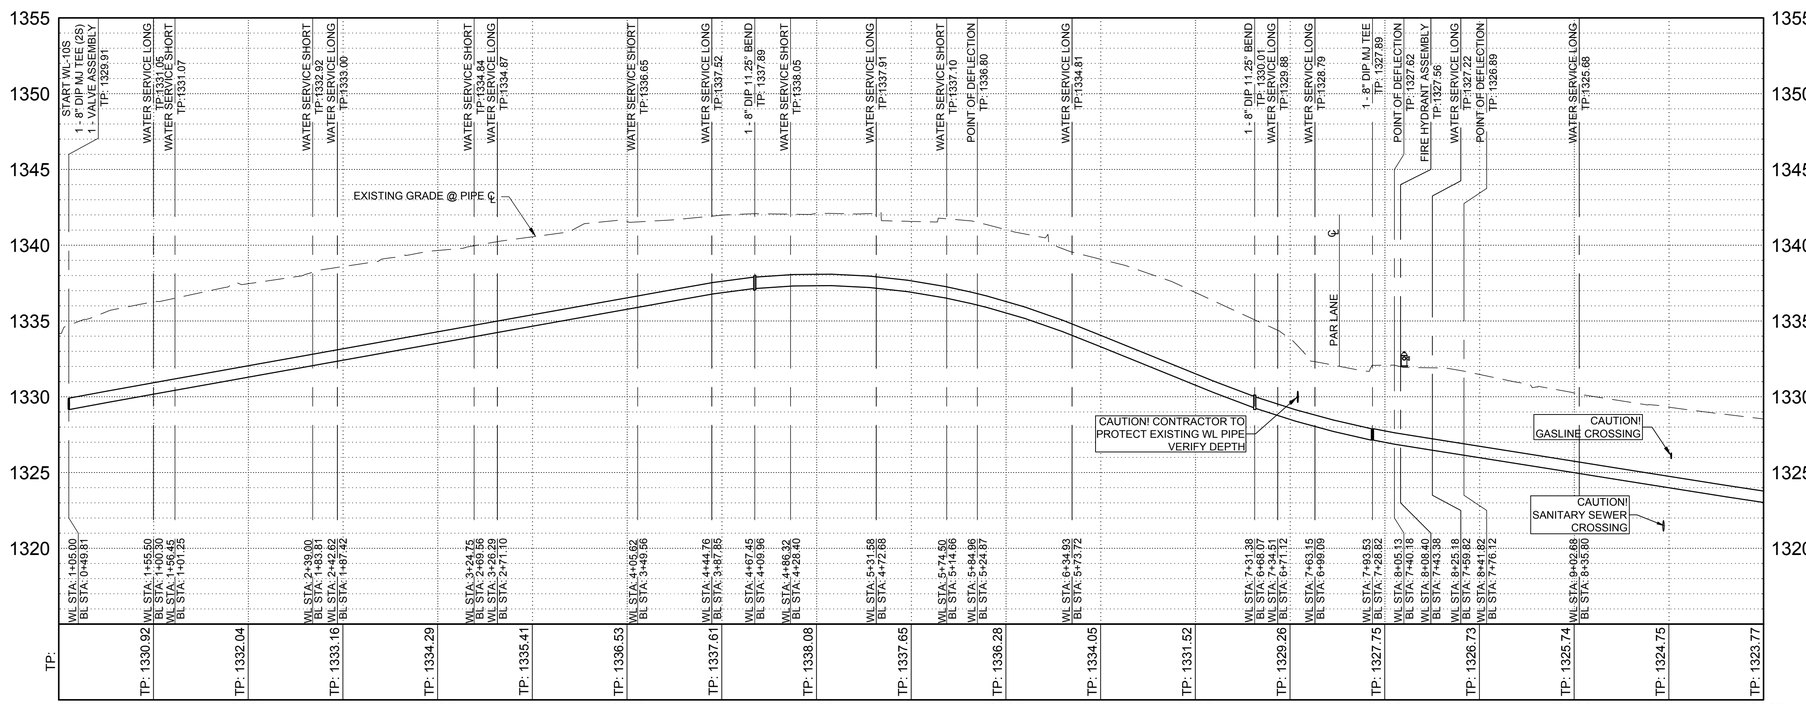

WILSON &COMPANY
1700 EAST IRON AVE.
SALINA, KS 67401
PHONE: 785-827-0343
FAX: 785-827-5949
www.wilsonco.com

Designed By BPS
Drawn By DCK
Job No. 14-600-509-00
Date FEBRUARY 2016

LICENSED PROFESSIONAL ENGINEER
BRIAN PHILLIP SIMONS
19814
8/17/17
KANSAS

WICHITA COUNTRY ACRES
WATER MAIN REPLACEMENT PHASE 2B

WATERLINE 10S PLAN & PROFILE

CITY OF WICHITA PROJECT NO. 448-90711

SHEET 28

M:\IFS\14-600-509-00\CADD\SHEETS\Deliverables 07_2017\SOUTH WL 90711\South PNPs\148509_PnP_10S.dwg 8/17/2017 1:41 PM