FHWA REGION NO.	STATE	PROJECT NUMBER	FISCAL YEAR	SHEET NUMBER	TOTAL SHEETS
7	KANSAS	87N-0080-01	1997	88	162

REFERENCES NOTED	BY	DATE
REFERENCES CHECKED		

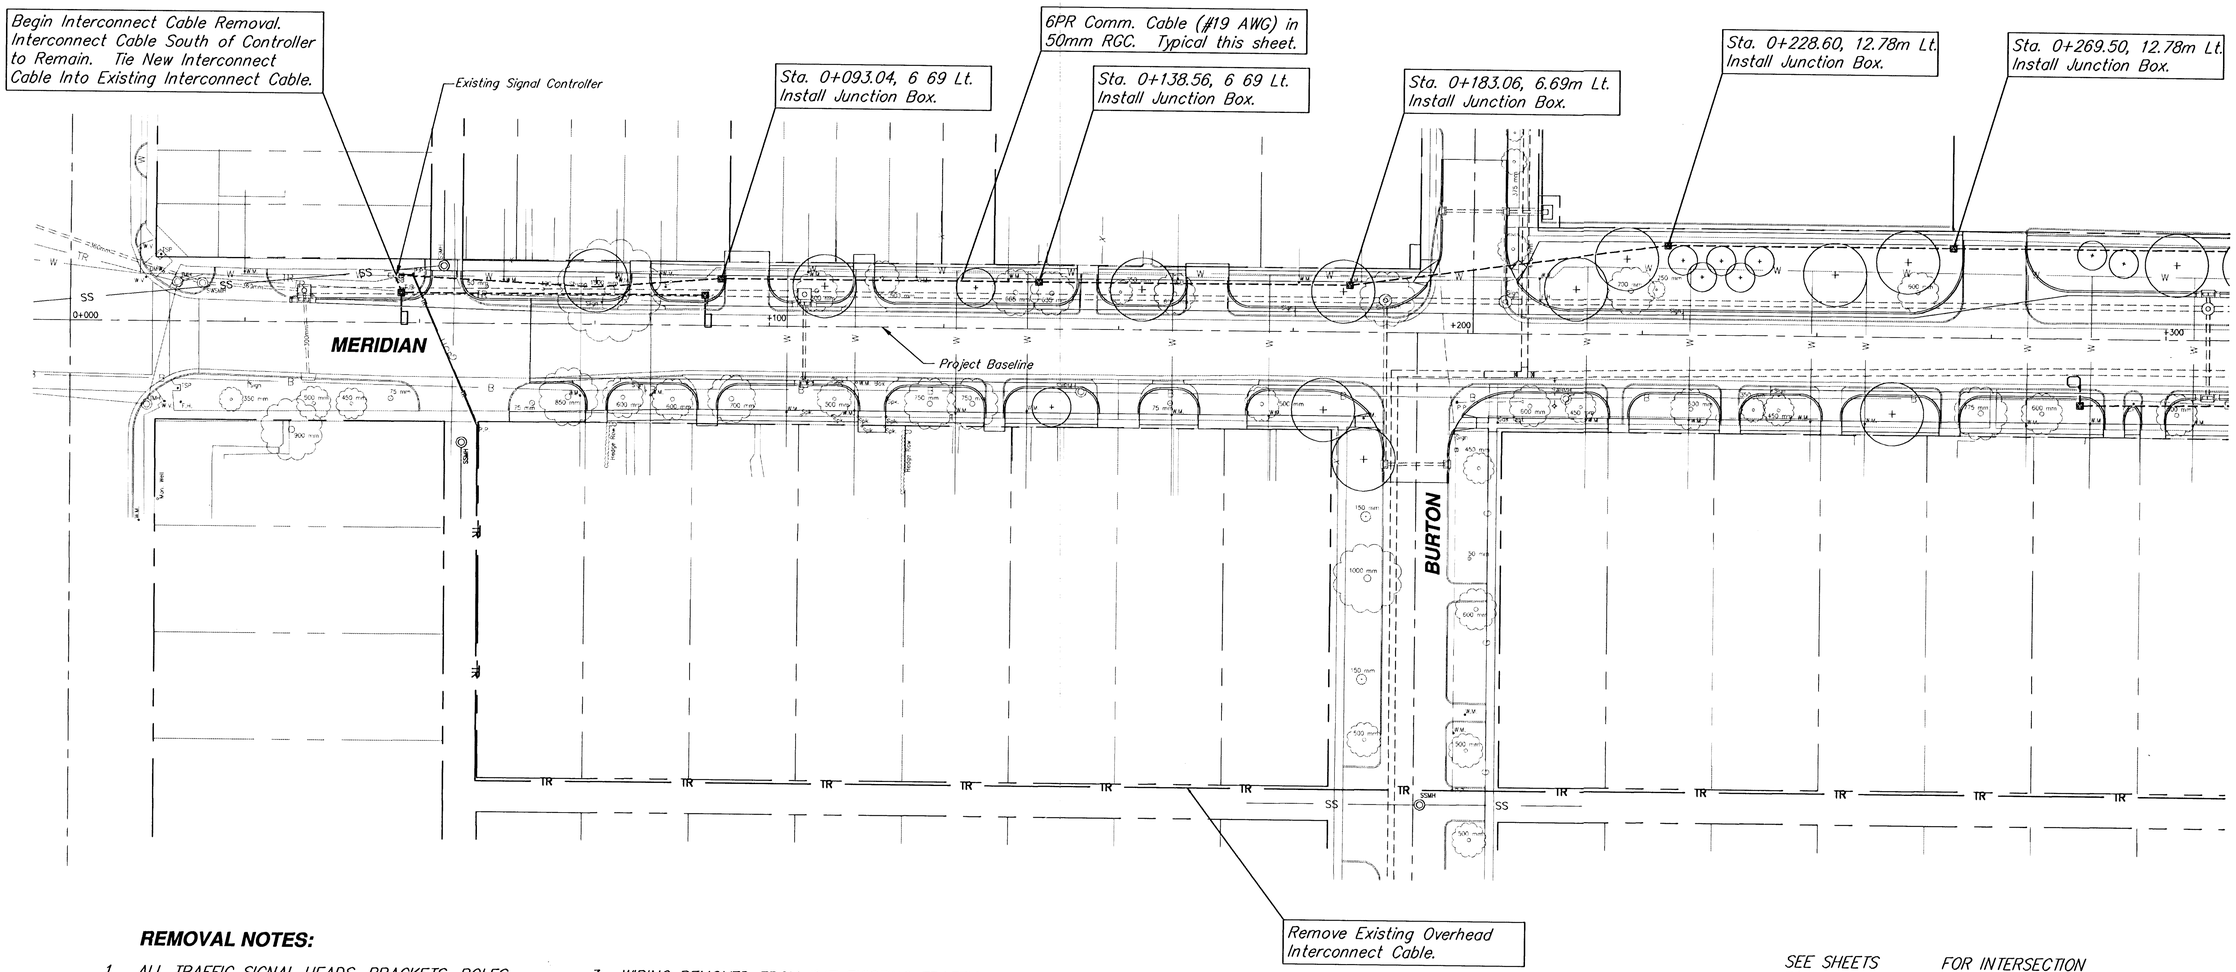

SEE SHEETS FOR INTERSECTION TRAFFIC CONTROL INFORMATION.

REMOVAL NOTES:

1. ALL TRAFFIC SIGNAL HEADS, BRACKETS, POLES, CONTROLLERS AND RELATED EQUIPMENT REMOVED FOR THIS PROJECT SHALL BE SALVAGED BY THE CONTRACTOR AND DELIVERED TO THE CENTRAL MAINTENANCE FACILITY AT 1801 S. McLEAN.
2. ALL THRU-BOLTS AND CLAMPS REMOVED FROM EXISTING OVERHEAD INTERCONNECT SYSTEM SHALL BE SALVAGED BY THE CONTRACTOR AND STORED ON SITE, TO BE REMOVED BY CITY PERSONNEL.
3. WIRING REMOVED FROM THE EXISTING TRAFFIC SIGNAL AND OVERHEAD INTERCONNECT SYSTEM SHALL BE DISPOSED OF BY THE CONTRACTOR.
4. ALL REMOVAL OF TRAFFIC SIGNAL AND INTERCONNECT SYSTEMS SHALL BE SUBSIDIARY TO THE LUMP SUM BID ITEM FOR TRAFFIC SIGNALIZATION

SRB

SCALE

10 0 10 20

PLAN: Lat. & Long. (meters)

SIGNAL INTERCONNECTION PLAN
MERIDIAN - STATION 0+000 TO STATION 0+300

SRB 924 NORTH MAIN WICHITA, KANSAS 67203 316-264-8008 FAX 264-4621 http://www.felst.com/~srb E-Mail: srb@felst.com

SAVOY, RUGGLES & BOHM, P. A.
ENGINEERING & SURVEYING

PROJECT NUMBER 472-76-245-82740-000-000-001

DRAWN	DESIGN	REVIEW	DATE	UTILITY	SRB JOB
KWL	T.C.R.	TCR	Oct. 2, 1998		539T

REVISED

DWG FILE Interconnect1 88 162