FHWA REG NO.	STATE	PROJECT NO.	YEAR	SHEET NO.	TOTAL SHEETS
7	KANSAS	STP-N012(901)	1999	15	131

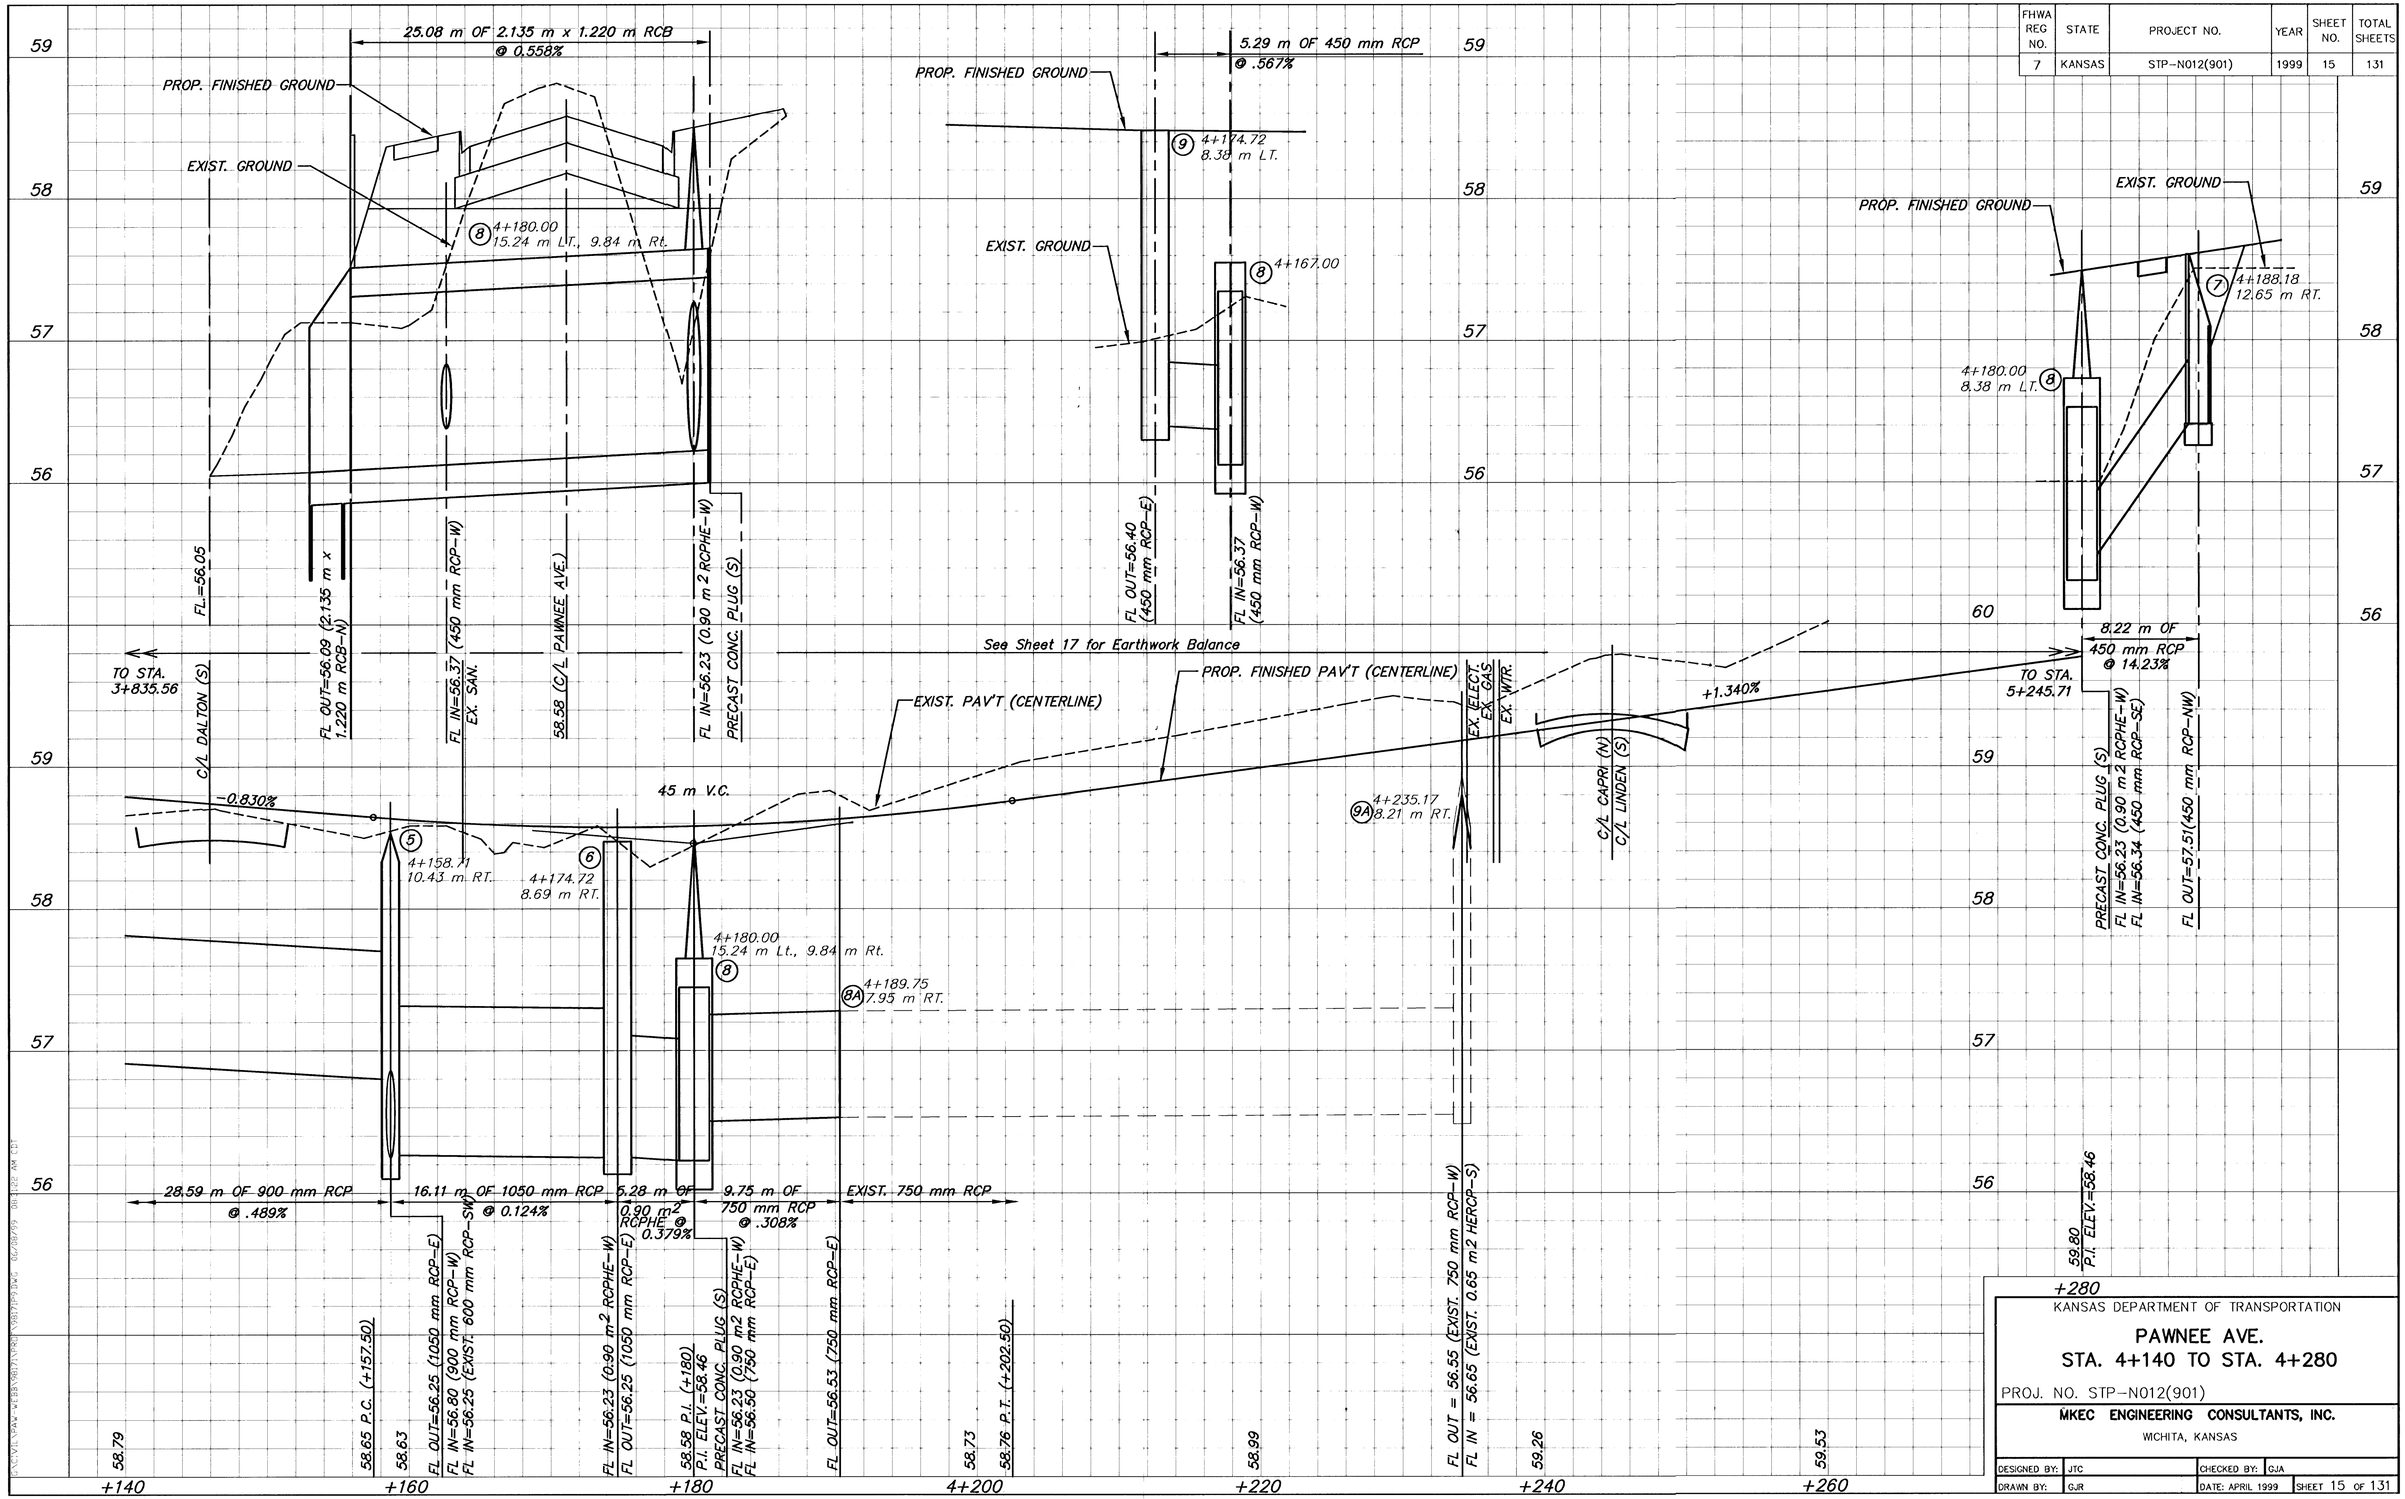

KANSAS DEPARTMENT OF TRANSPORTATION

PAWNEE AVE.
STA. 4+140 TO STA. 4+280

PROJ. NO. STP-N012(901)

MKEC ENGINEERING CONSULTANTS, INC.

WICHITA, KANSAS

DESIGNED BY: JTC		CHECKED BY: GJA	
DRAWN BY: GJR		DATE: APRIL 1999	SHEET 15 OF 131

G:\CIVIL\PAW-WEB\9871\PROF\98171P9.DWG Fri Jul 14 11:02:57 2000