SE COR. SEC. 32, T27S, R2E, 6TH PM
1. PAWNEE C/L STA. 5+000.00 = WEBB RD. C/L STA. 5+000.00
2. 25 mm PIPE IN THIMBLE 200 mm BELOW PVMT.
3. NAIL & WASHER IN NE SIDE PP, 15.591 m SW
4. NAIL & WASHER IN N. SIDE PP, 15.606 m SE
5. NAIL & WASHER IN S SIDE GUY POLE, 21.336 m NE
6. PK NAIL & WASHER IN E SIDE PP, 20.665 m NW

ADJUST VALVE BOX, FIRE HYDRANT & WTR. METER					
STATION	OFFSET (m)	DESCRIPTION	EXIST. ELEV.	PROP. ELEV.	REMARKS
4+962.6	15.2 RT.	WV	62.65	62.38	
4+974.4	7.9 RT.	FH	62.42	62.17	RELOCATE
4+974.7	14.7 RT.	WV	62.71	62.15	
4+979.6	14.2 LT.	WV	62.63	X	
4+979.7	16.0 LT.	WV	62.83	X	
4+980.8	15.6 LT.	WV	62.85	X	

FHWA REG NO.	STATE	PROJECT NO.	YEAR	SHEET NO	TOTAL SHEETS
7	KANSAS	STP-N012(901)	1999	26	131

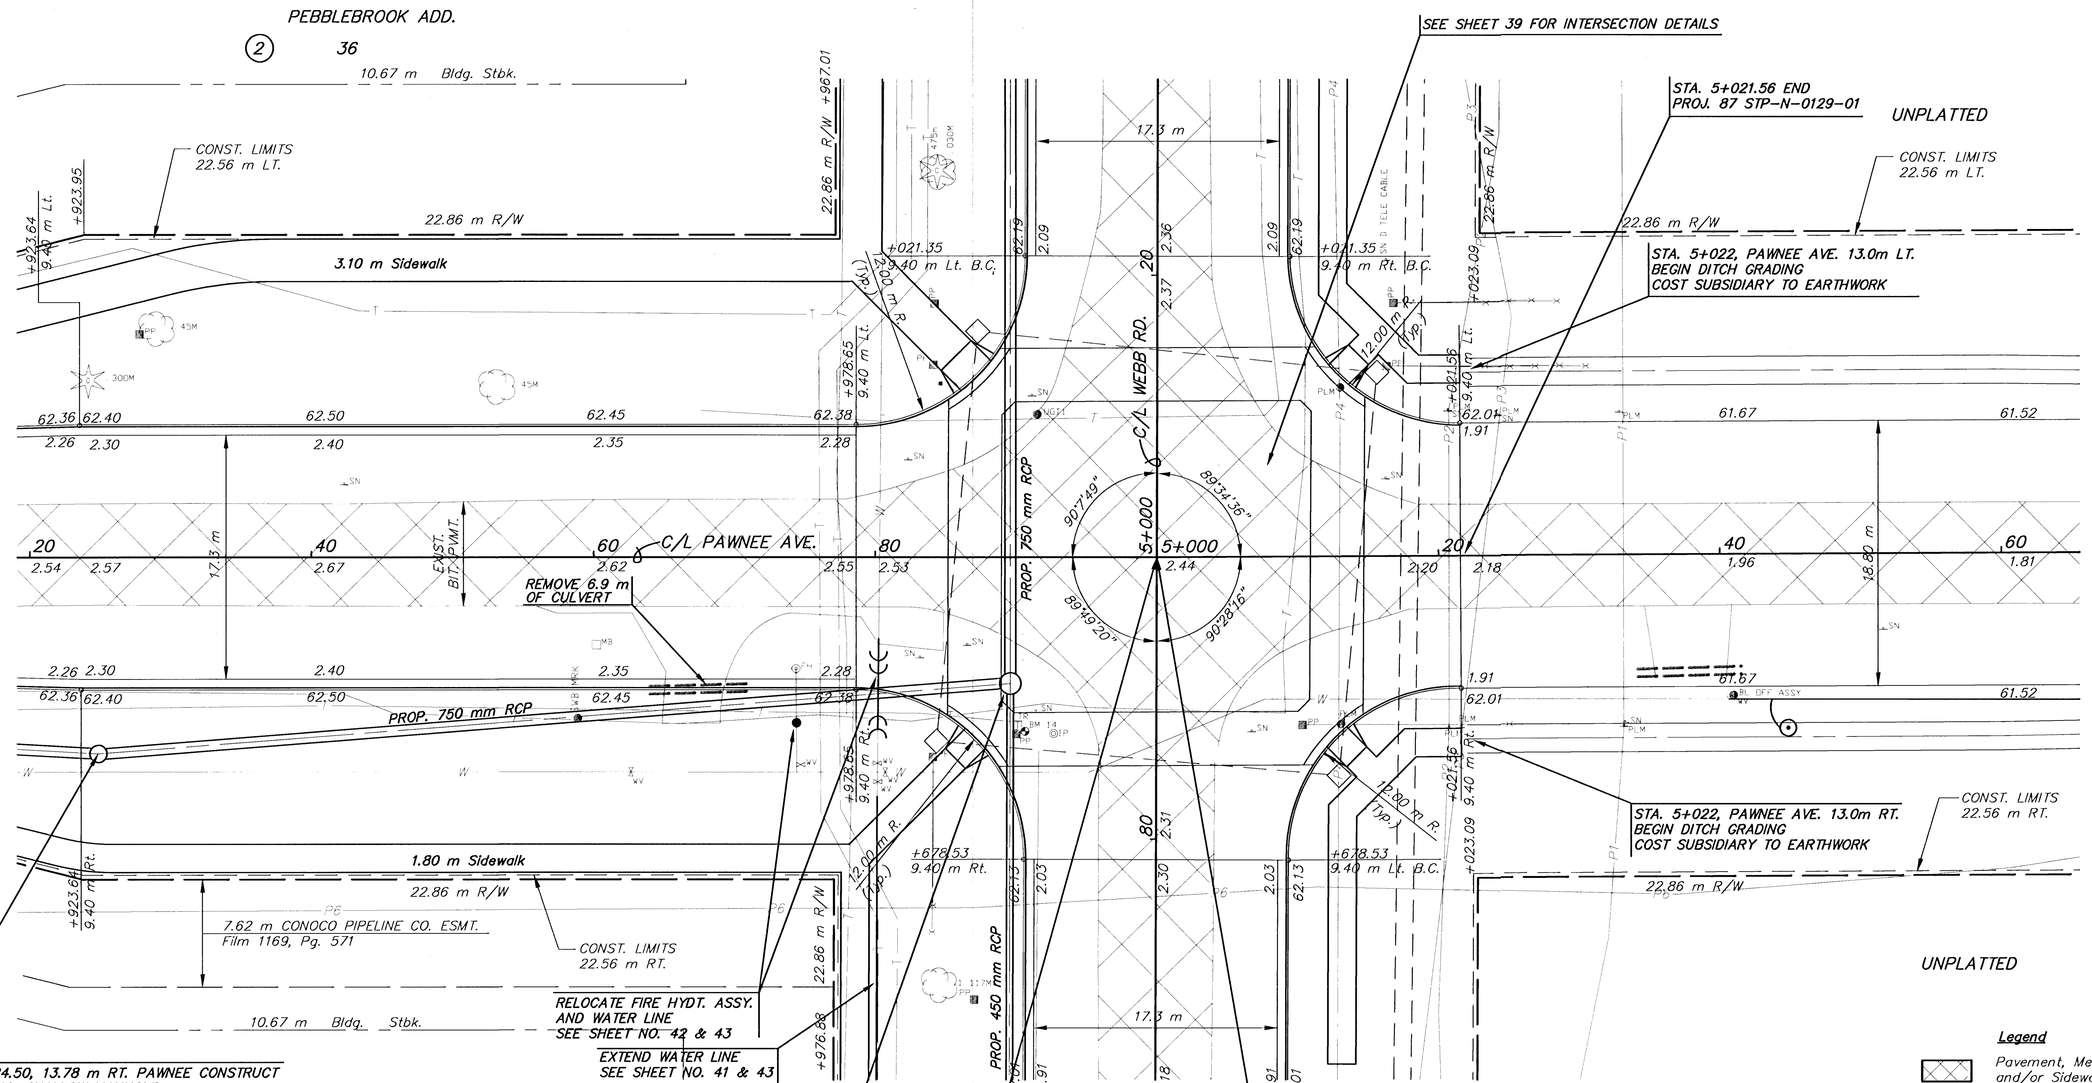

Legend

Pavement, Median, Driveway and/or Sidewalk Removal

UTILITY OWNERS

TV – Cox Communications (316)262-4270
P1 – 12" Williams Natural Gas 1-800-324-9696
P2 – 20" Williams Natural Gas 1-800-324-9696
P3 – 4" Raytheon Aircraft (316)676-6867
P4 – 4" Raytheon Aircraft (316)676-6867
P5 – 18" Williams Natural Gas 1-800-324-9696
P6 – 6" Conoco Pipe Line Co. 1-800-231-2551
G – 6" Kansas Gas Service (316)832-3168
E – KGE (316)261-6944
SS – City of Wichita Water & Sewer Dept. (316)262-6000
SWS – City of Wichita Water & Sewer Dept. (316)262-6000
T – Southwestern Bell Telephone Co. 1-800-734-7590
W – 16" City of Wichita Water & Sewer Dept. (316)262-6000

NO.	DATE	REVISIONS	BY	APP'D
2				
1				

KANSAS DEPARTMENT OF TRANSPORTATION

PAWNEE AVE.
STA. 4+920 TO STA. 5+060
PROJ. NO. 87 STP-N-0129-01

MKEC ENGINEERING CONSULTANTS, INC.
WICHITA, KANSAS

DESIGNED BY:	JTC	CHECKED BY:	GJA
DRAWN BY:	GJR,MLW	DATE: JULY 1999	SHEET 26 OF 131

REFERENCES NOTED	BY	DATE
REFERENCES CHECKED		

G:\CIVIL\PAW-WEBB\98171\PAV\98171E15.DWG Thu Jul 27 08:45:45 2000