FHWA REGION NO.	STATE	PROJECT NUMBER	FISCAL YEAR	SHEET NUMBER	TOTAL SHEETS
7	KANSAS	.	.	70	118

REFERENCES NOTED	BY	DATE
REFERENCES CHECKED		

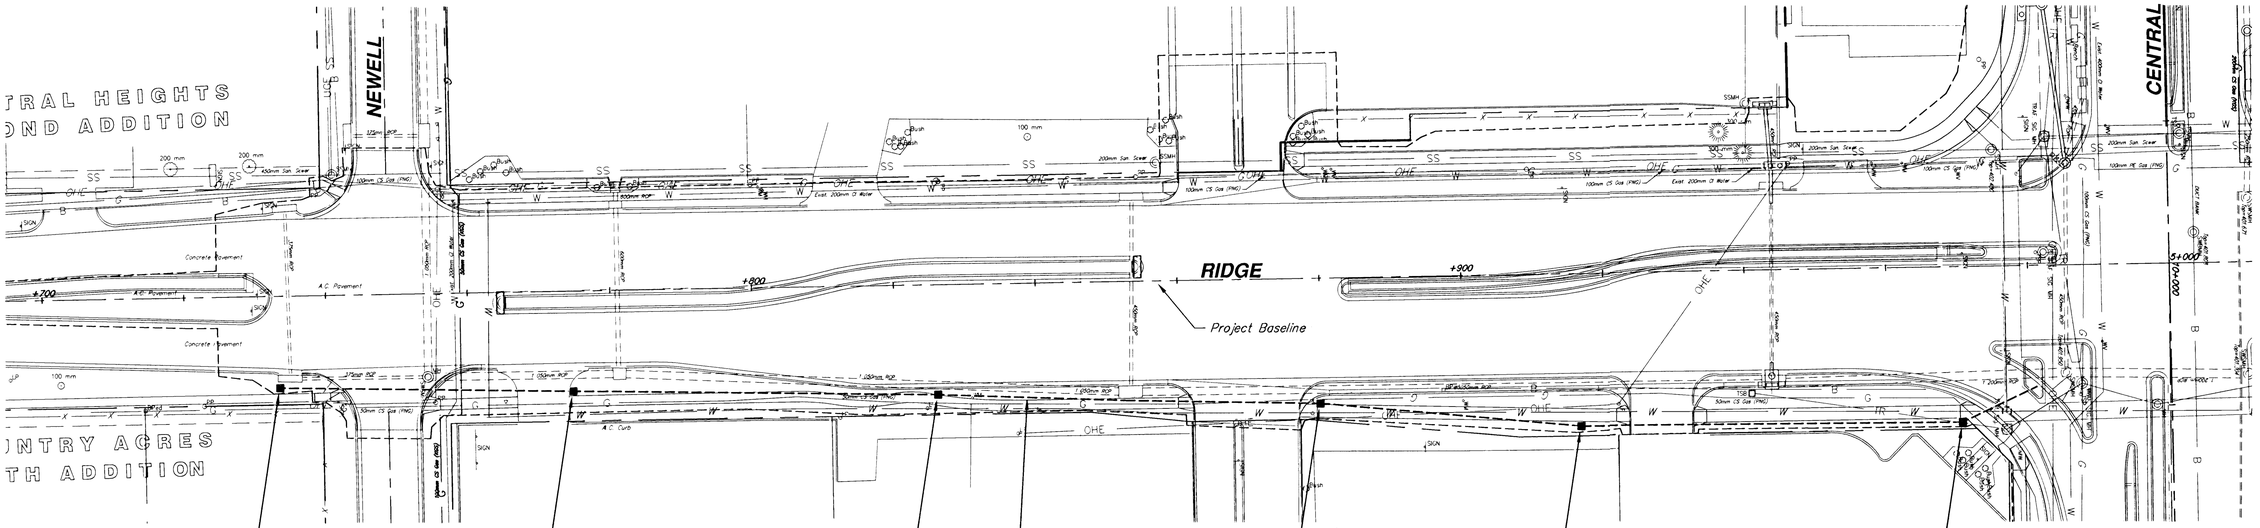

Sta. 4+733.40, 12 94 Rt.
Install Junction Box.

Sta. 4+774.74, 14 13 Rt.
Install Junction Box.

Sta. 4+826.06, 15 50 Rt.
Install Junction Box.

Sta. 4+879.94, 17 65 Rt.
Install Junction Box.

Sta. 4+916.65, 21 48 Rt.
Install Junction Box.

Sta. 4+970.54, 21 90 Rt.
Install Junction Box.

Pull-Wire (#19 AWG) in 50mm RGC. Typical this sheet.

SEE SHEETS 62 FOR INTERSECTION TRAFFIC CONTROL INFORMATION.

SRB

SCALE

10 0 10 20

PLAN: Lat. & Long. (meters)

SIGNAL INTERCONNECTION PLAN
CENTRAL - STATION 4+700 TO STATION 5+000

SRB
924 NORTH MAIN
WICHITA, KANSAS 67203
316-264-8008
FAX 264-4621
http://www.feist.com/~srb
E-Mail: srb@feist.com

SAVOY, RUGGLES & BOHM, P.A.
ENGINEERING & SURVEYING

PROJECT NUMBER

DRAWN	DESIGN	REVIEW	DATE	UTILITY	SRB JOB
J.R.A.	T.C.R.		Dec. 13, 2000		1218T

REVISED

DWG FILE interconnect 6

70

118