


NOTE:
CONTRACTOR TO VERIFY LOCATION AND ELEVATION OF EXIST. WATER LINES AND ALL OTHER UTILITIES PRIOR TO CONSTRUCTION.

PLAN LINE 15

PROFILE LINE 15

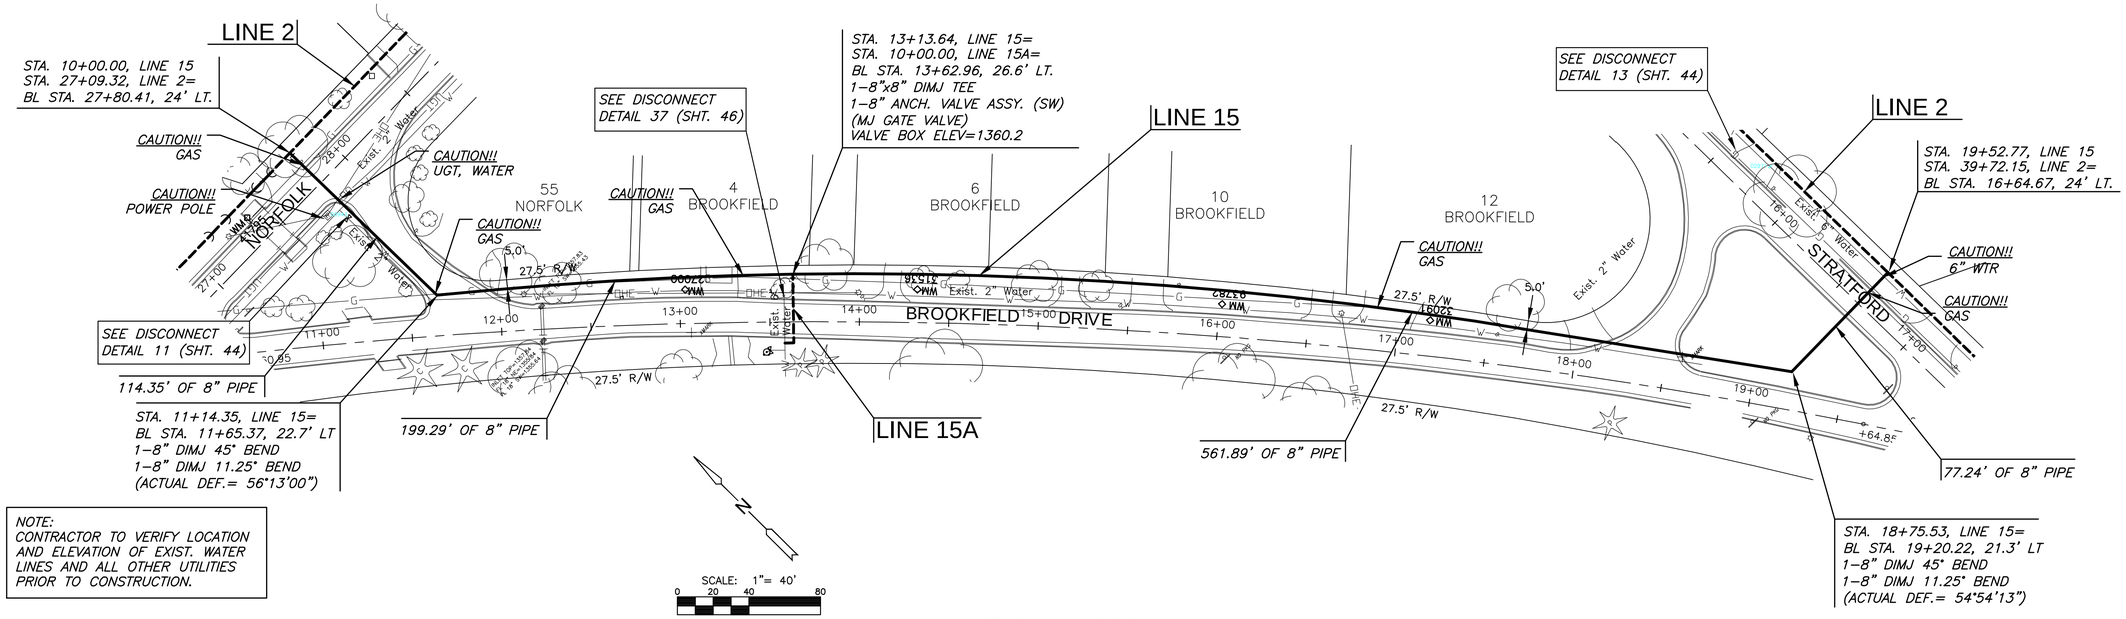


MKEC
Wichita, KS • 316-684-9600

WATER LINE REPLACEMENT PLANS

# EASTBOROUGH NORTH

DESIGN

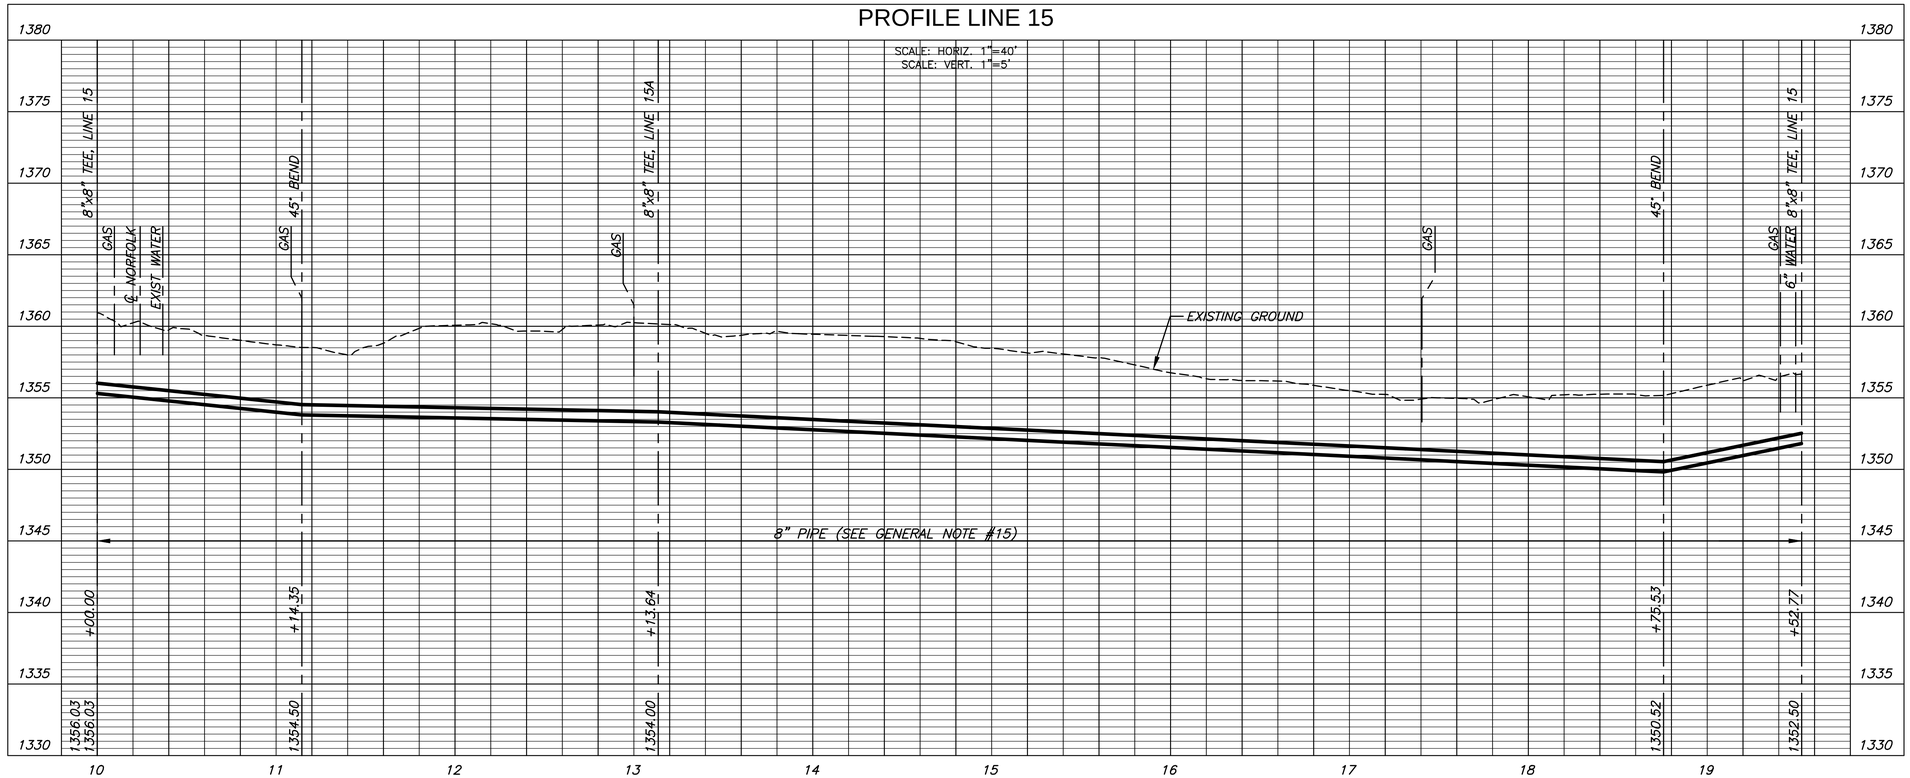JEFFREY T. CARTWRIGHT
LICENSED
9/21/17
17271
PROFESSIONAL ENGINEER
STATE OF KANSAS

©2013
MKEC Engineering
All Rights Reserved
www.mkec.com
These drawings and their contents, including, but not limited to, all concepts, designs, & ideas are the exclusive property of MKEC Engineering (MKEC), and may not be used or reproduced in any way without the express consent of MKEC.

LINE 15

| | |
|---|---|
| PROJECT NO. | 448-90610 |
| DATE | SEPT. 2017 |
| SCALE | AS SHOWN |

| DESIGNED | DRAWN | CHECKED |
|---|---|---|
| JTC | DM | JRA |

| NO. | REVISION | DATE |
|---|---|---|
| | | |

SHEET NO.

42 OF 77

J:\PROJECTS\2013\130\10\713_CON EASTBOROUGH NORTH WATER REPLACES-CIVIL\CAD\WTR\13713_C25.DWG

PLOTTED: Friday, September 29, 2017 @ 11:44AM