FHWA REGION NO.	STATE	PROJECT NUMBER	FISCAL YEAR	SHEET NUMBER	TOTAL SHEETS
7	KANSAS	87N-0195-01	2001	56	127

DATE	BY	
REFERENCES NOTED		
REFERENCES CHECKED		

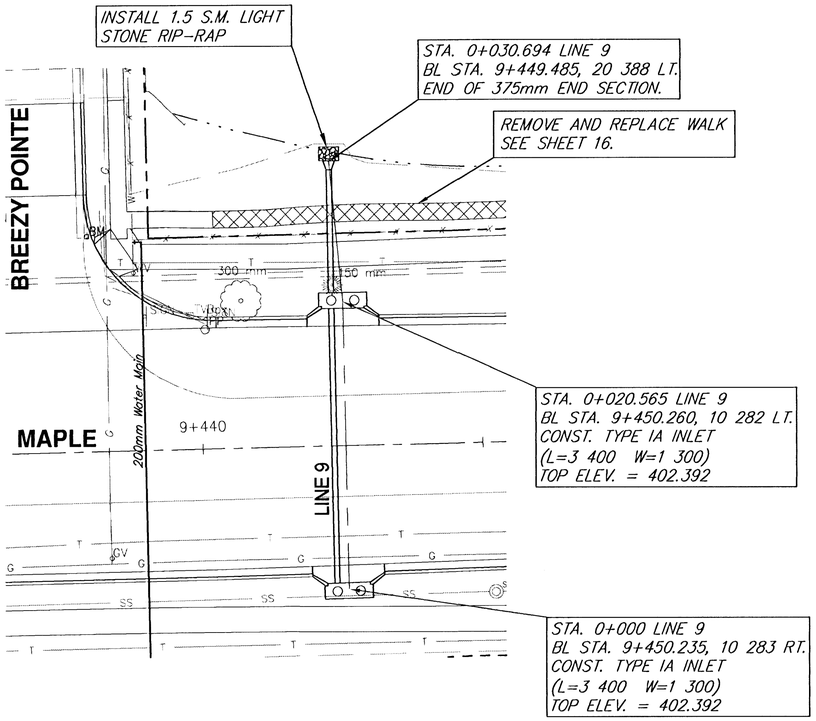

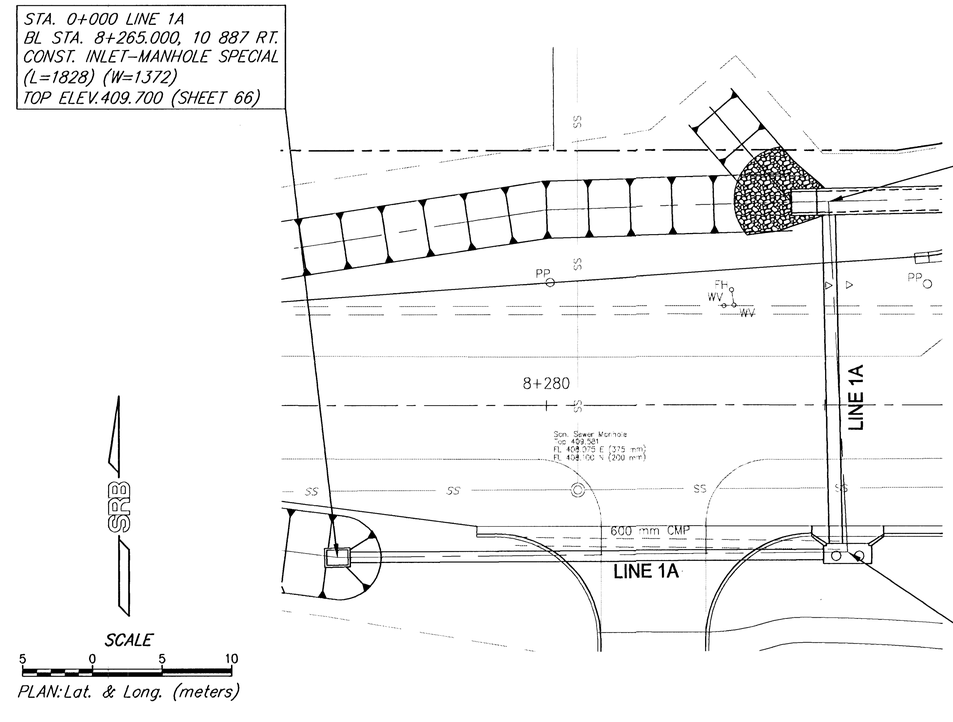

SCALE 5 0 5 10
PLAN: Lat. & Long. (meters)

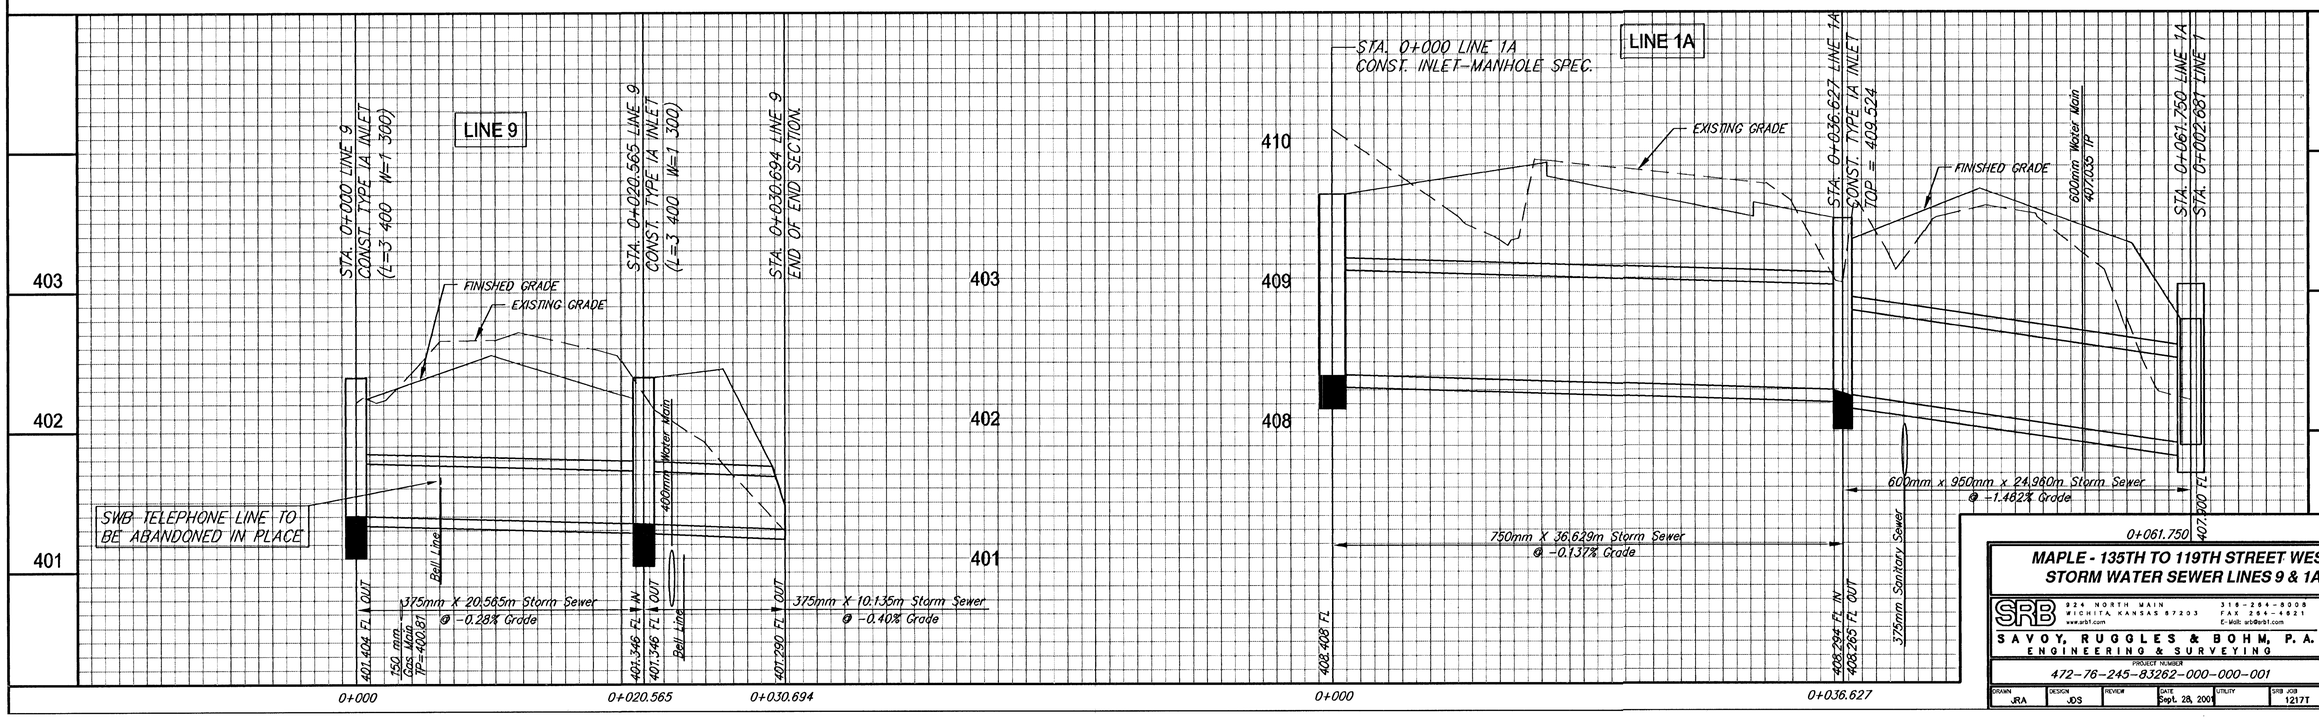

MAPLE - 135TH TO 119TH STREET WEST
STORM WATER SEWER LINES 9 & 1A

SRB
824 NORTH MAIN
WICHITA, KANSAS 67203
www.srb1.com
316-264-8005
FAX 264-4621
E-Mail: srb@srb1.com

SAVOY, RUGGLES & BOHM, P.A.
ENGINEERING & SURVEYING

PROJECT NUMBER
472-76-245-83262-000-000-001

DRAWN	DESIGN	REVIEW	DATE	UTILITY	SRB JOB
JRA	JDS		Sept. 28, 2001		1217T

REVISED

SHEET 56 OF 127