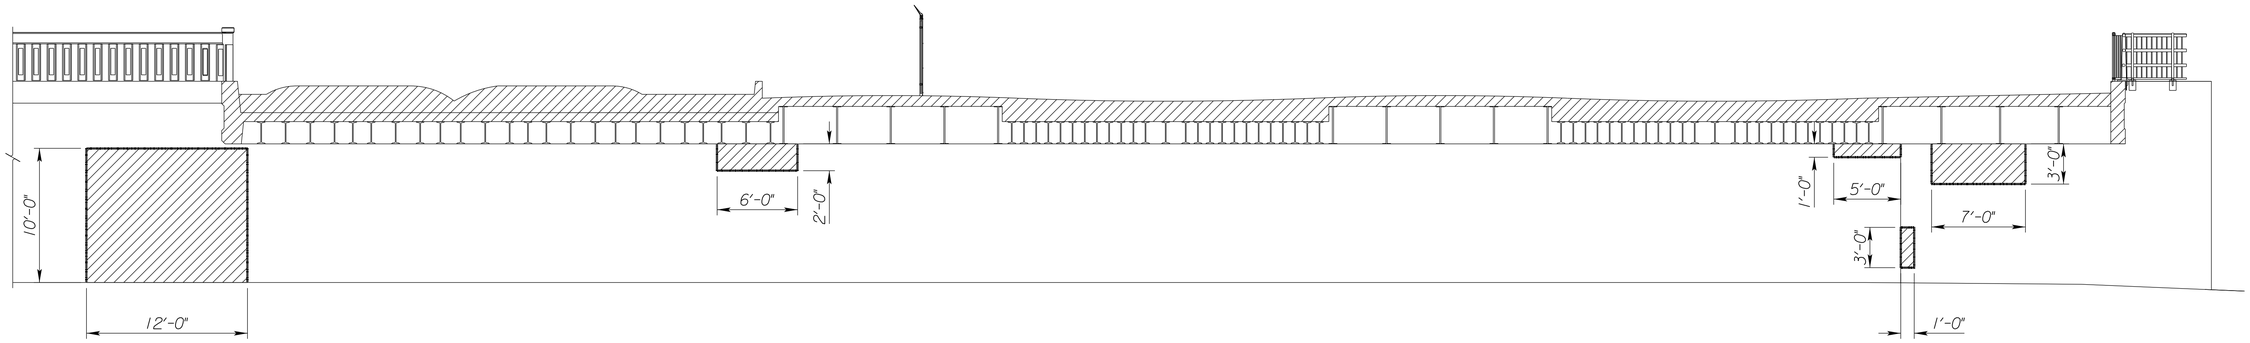

ABUTMENT 1 CONCRETE PATCHING

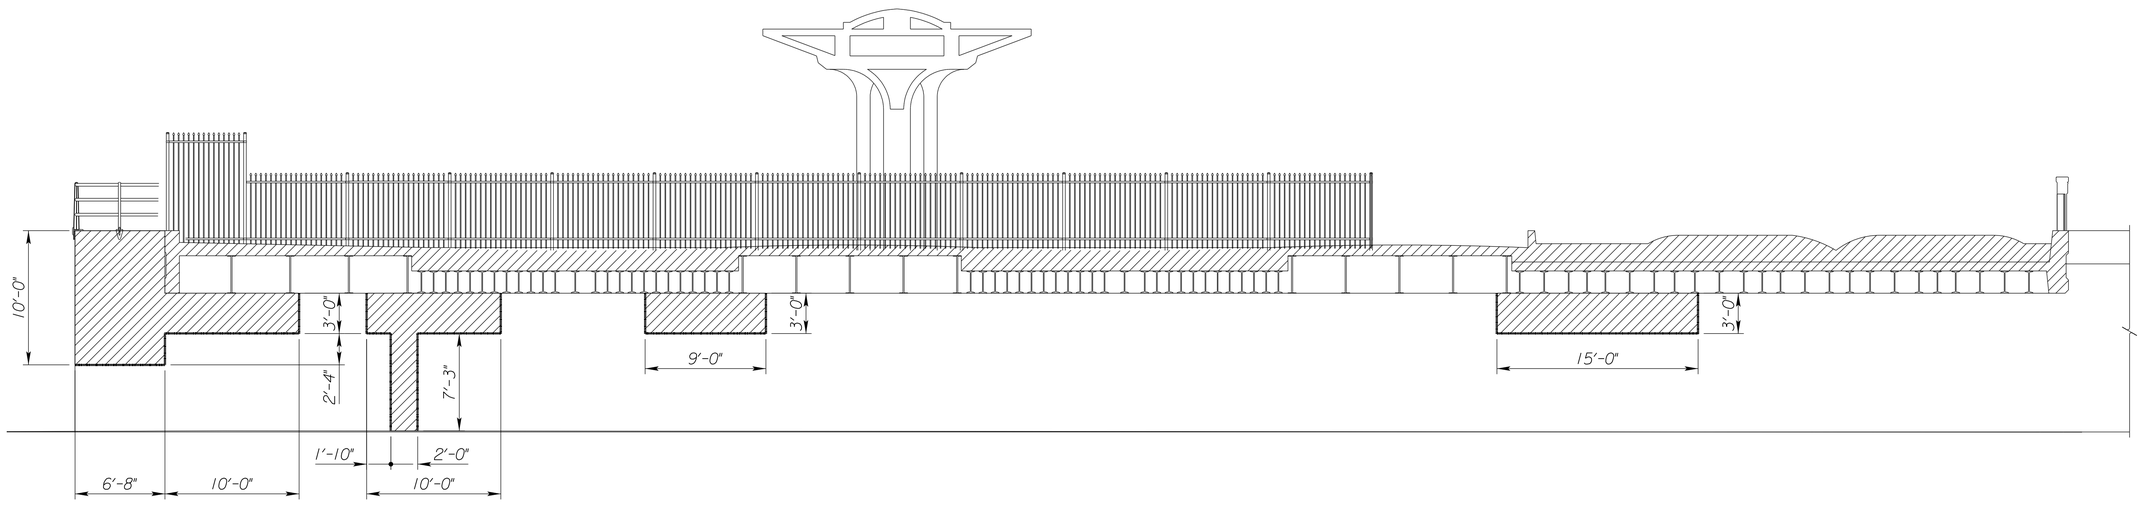

ABUTMENT 6 CONCRETE PATCHING

Notes:

Remove and dispose of unsound shotcrete to limits shown. Prior to placing new concrete, clean all reinforcing steel exposed during removal of unsound shotcrete.

Quantity shown on Sheet 2 has been doubled from dimensions shown to allow for excess removal.

Concrete repair shall be pneumatically applied per Section 826 of the KDOT Specifications.

Concrete surface repair shall be completed prior to concrete painting.

PRINTS ISSUED

DATE	PURPOSE	NO.
7.31.17	90% Submittal Set	

DOUGLAS AVE.-BNSF
RAILROAD UNDERPASS
IMPROVEMENTS
WICHITA, KS

LK Architecture, Inc.©
Architecture • Engineering • Planning • Interior Design • Landscape Architecture
345 RIVERVIEW, WICHITA, KS 67203
Phone (316) 268-0230 Fax: (316) 268-0205
CONTACT: -

PROJECT NUMBER:
17145

SHEET TITLE:
CONCRETE SURFACE REPAIR

SHEET NUMBER:
13

LAT: 37.68622°N
LONG: 97.33001°W

TranSystems