DEMOLISHING ITEMS - IMAGES

FOR REFERENCE ONLY

EX. DECORATIVE METAL BARRIER TO BE REMOVED. SALVAGE TO CITY OF WICHITA.

TYPICAL EXAMPLE OF METAL GUARDRAIL TO BE REMOVED

EX. CONC PAD TO BE REMOVED. ON SOUTHWEST CORNER OF BRIDGE ONLY.

* CONCRETE SKIRT TO BE REMOVED. NEXT TO CONCRETE BARRIER ON SW CORNER OF BRIDGE.

CONC. BARRIER TO BE REMOVED. USE CAUTION NOT TO DAMAGE CONC. PIER FOOTING BELOW & STEEL STRUCTURE COLUMNS.

TYPICAL EXAMPLE OF CONCRETE BARRIER TO BE REMOVED

EX. CONC. BARRIER TO BE REMOVED. USE CAUSION NOT TO DAMAGE EX. CONC. COLUMNS ON WEST SIDE OF BRIDGE.

*CONCRETE BARRIER & FASCIA COLUMN INTERFACE

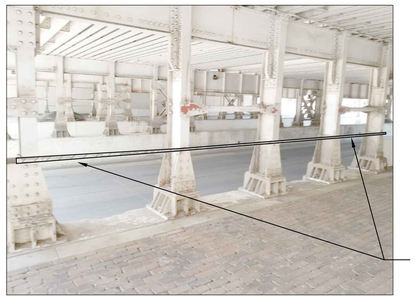

2" Ø HANDRAIL PIPE ON STEEL STRUCTURE COLUMNS TO BE REMOVED. REMOVAL WILL INCLUDE ALL BOLTS & HANGERS.

TYPICAL EXAMPLE OF PIPE RAIL TO BE REMOVED

EX. ELECTRICAL BOX & CONDUITE TO REMAIN IN PLACE. COORDINATE WORK IN AREA W/ ELECTRICAL PLANS.

* EXISTING ELECTRICAL BOX.

EX. LIGHT POLE TO BE REMOVED BY WESTAR - CONTACT WESTAR TO COORDINATE

* EXISTING WESTAR LIGHT POLE.

EX. FIRE HYDRANT TO REMAIN IN PLACE.

EX. 63" LENGTH OF CONC. CURB & SIDEWALK PAVING TO BE REMOVED TO NEAREST CONTROL JOIN. LOCATED ON NORTHEAST CORNER OF BRIDGE

* FAILING CONCRETE CURB TO BE REMOVED. ON NE CORNER OF BRIDGE.

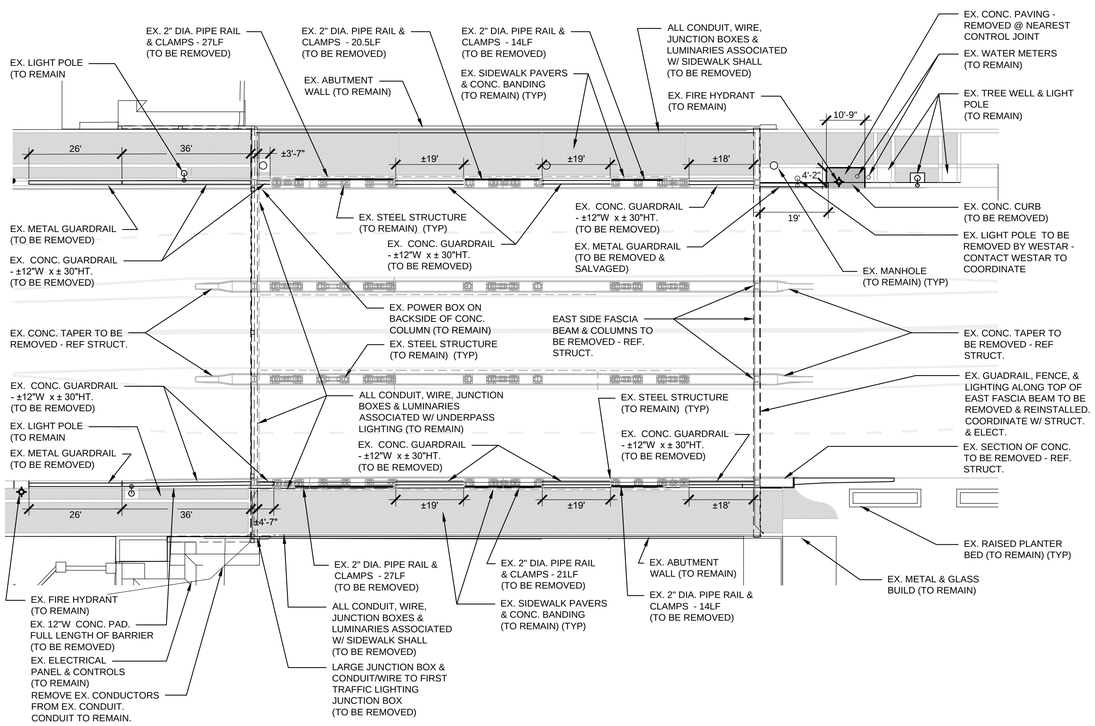

A SIDEWALK DEMOLITION PLAN

1"=20'-0"

NORTH

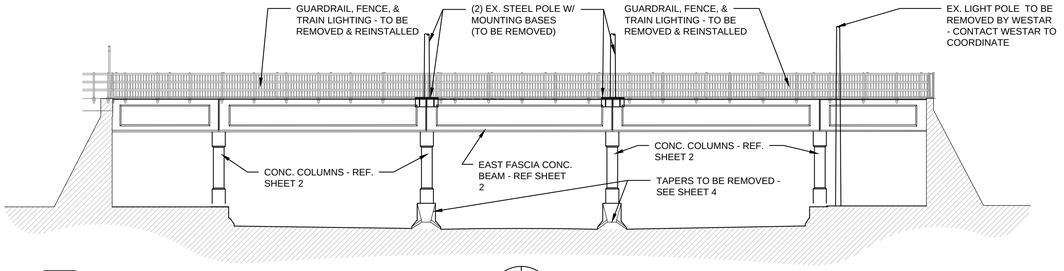

B EAST FASCIA DEMOLITION

1"=10'-0"

NORTH

PRINTS ISSUED

DATE	PURPOSE	NO.
09.13.17	FOR CONSTRUCTION	

DOUGLAS AVE.-BNSF
RAILROAD UNDERPASS
IMPROVEMENTS
WICHITA, KS

LK Architecture

Architecture • Engineering • Planning • Interior Design • Landscape Architecture

LK Architecture Inc. ©
345 RIVERVIEW,WICHITA,KS 67203
Phone (316) 268-0230 Fax: (316) 268-0205
CONTACT: JEFFREY A. BEST, PLA

PROJECT NUMBER:
17145

SHEET TITLE:
DEMOLITION / REMOVAL PLAN

SHEET NUMBER:
14