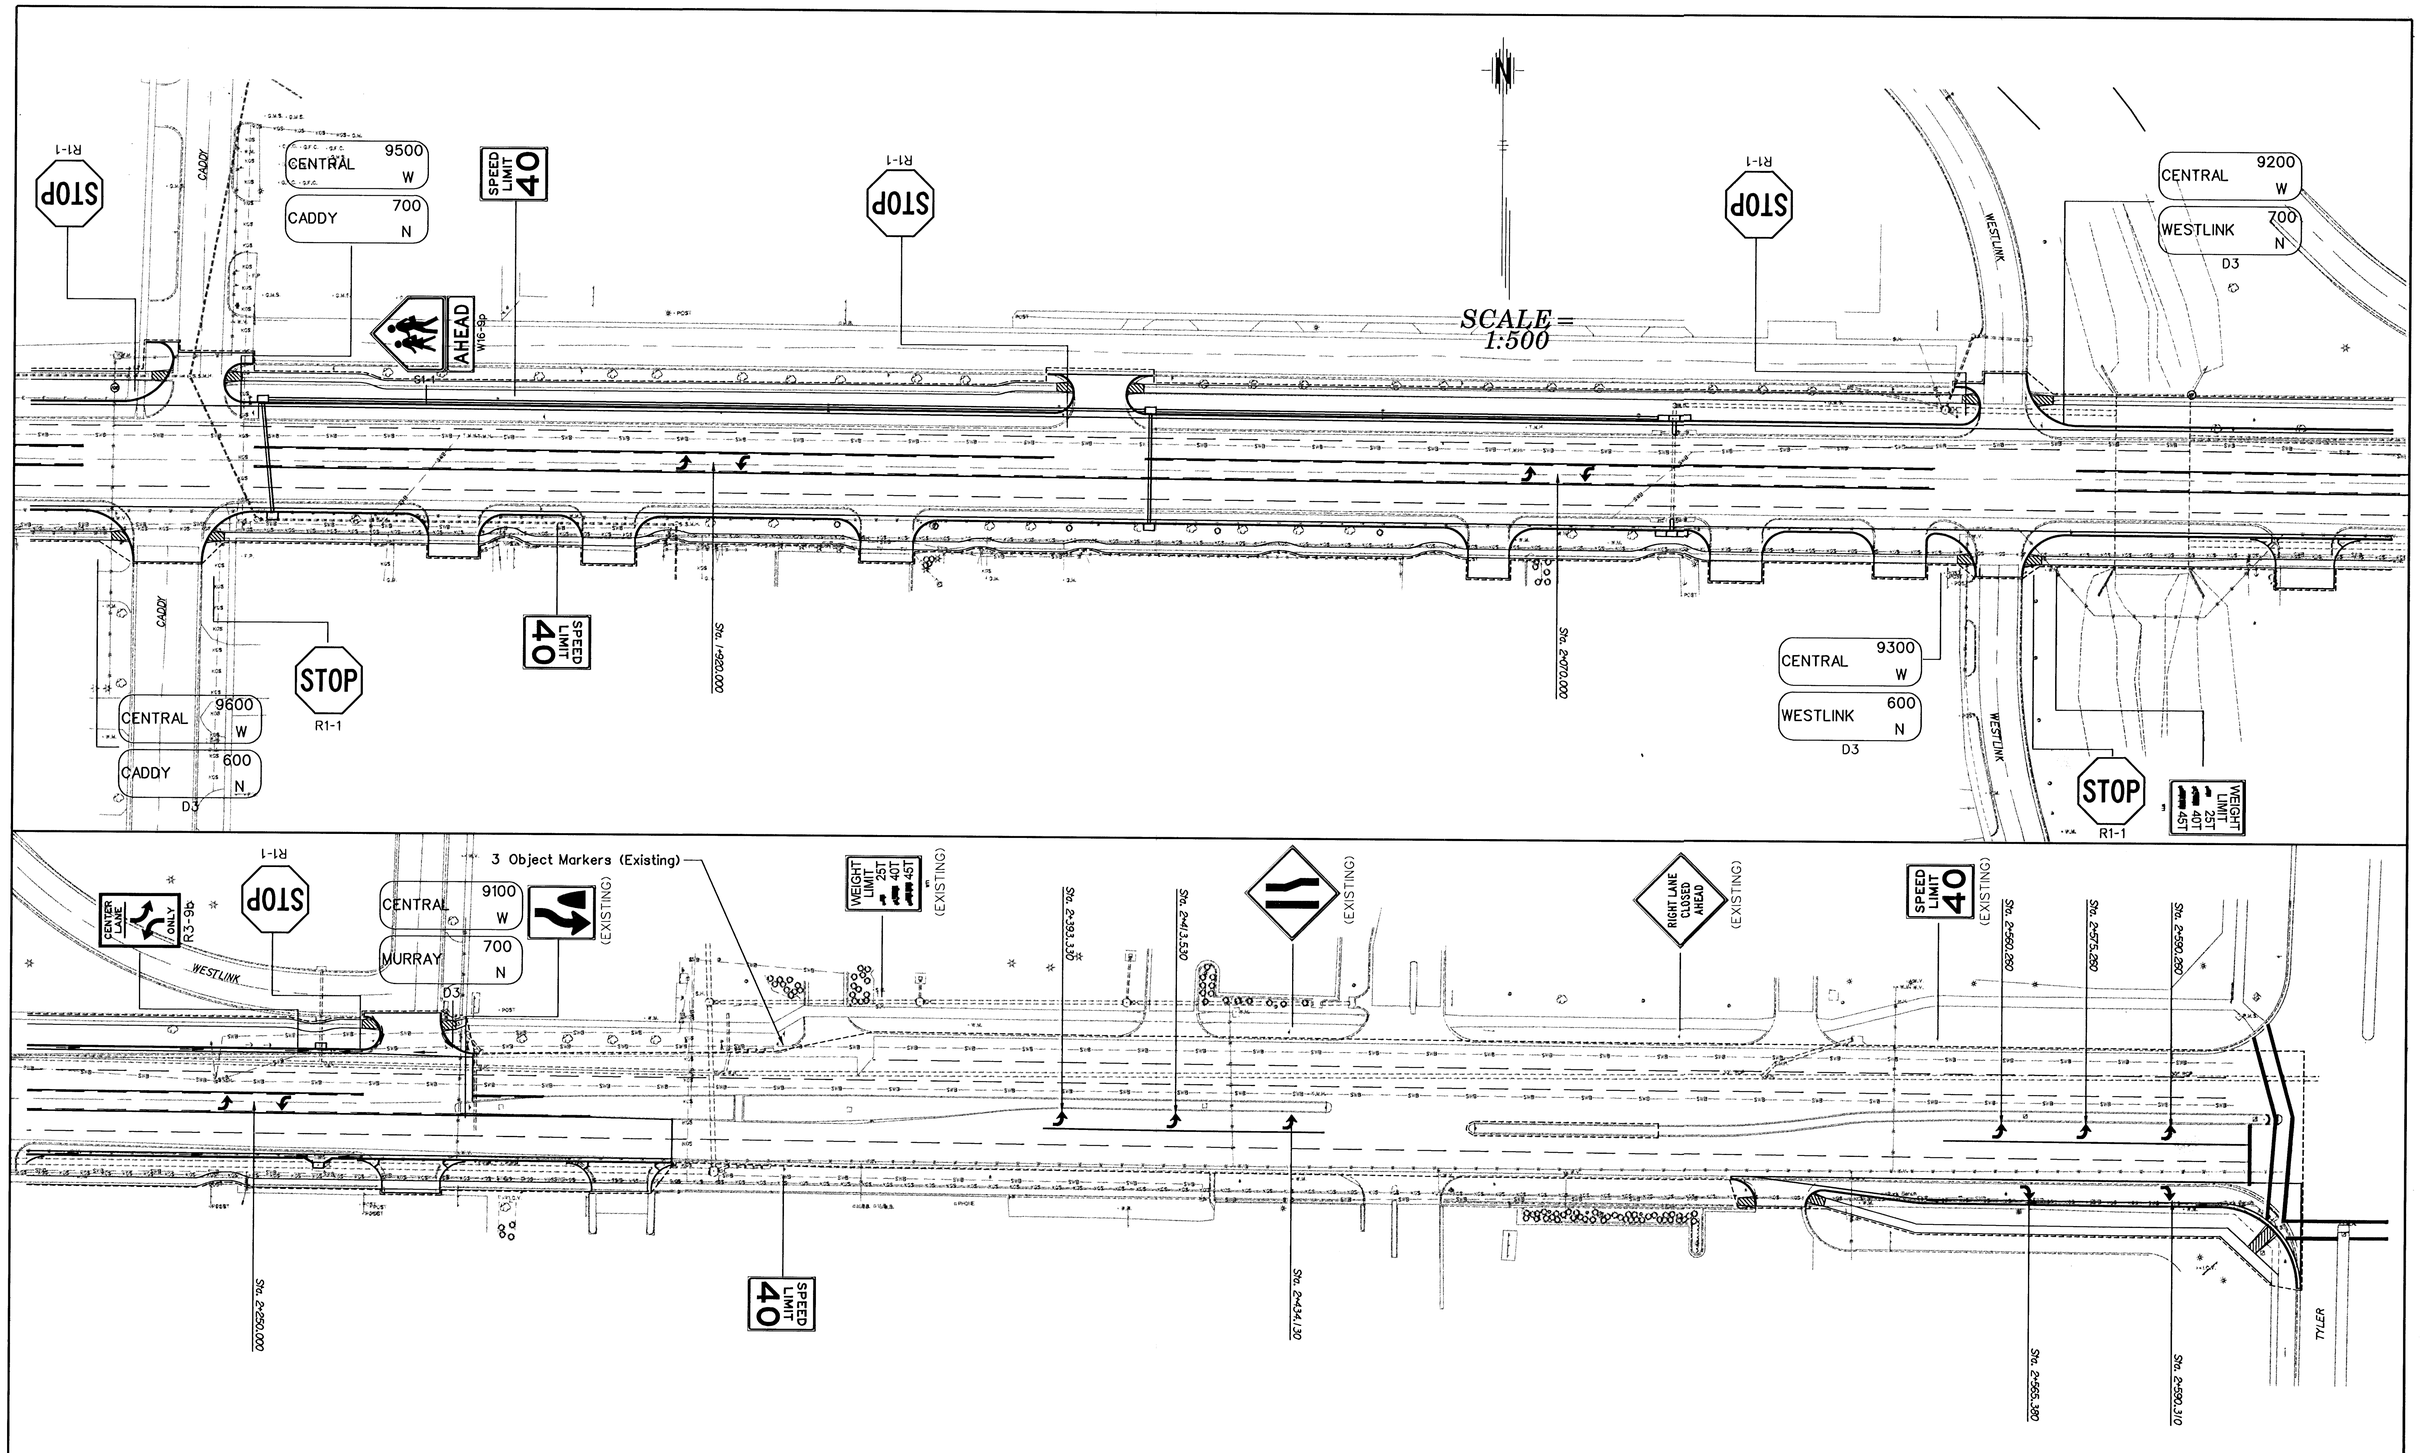

CITY OF WICHITA
CENTRAL AVENUE IMPROVEMENTS

SIGNING AND STRIPING
Sta. 1+800.000 – Sta. 2+623.352

WICHITA KANSAS

PROJECT NO. KT N-0115-01

TRANSYSTEMS CORPORATION 245 North Waco, Suite 420 Wichita, Kansas 67202	DESIGNED B.A.L.	DRAWN M.P.M.	
	CHECKED J.R.L.	DATE 1/2003	
	SCALE 1:500	SHEET NO. 48	