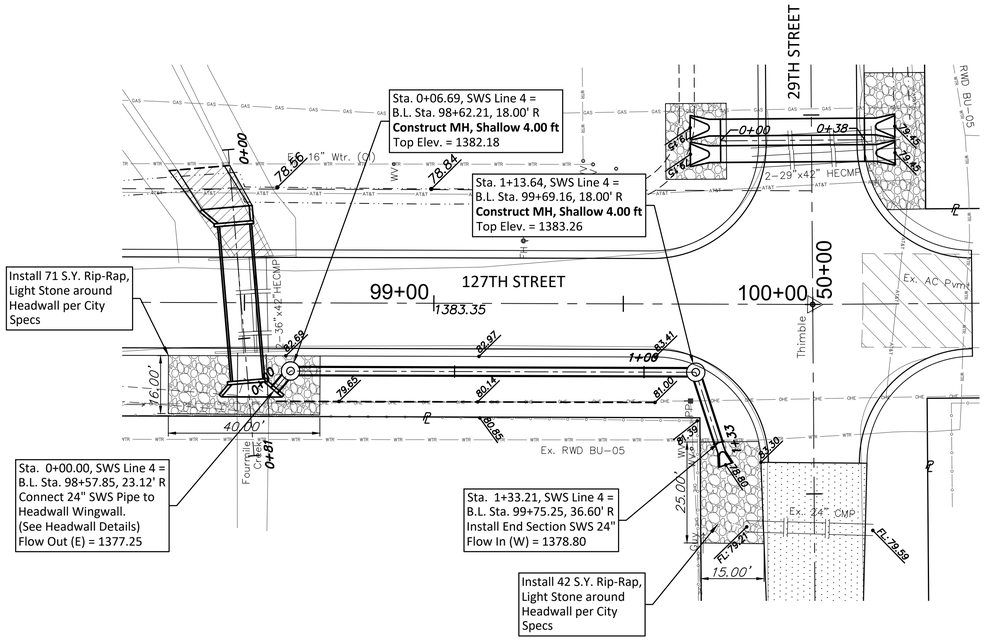

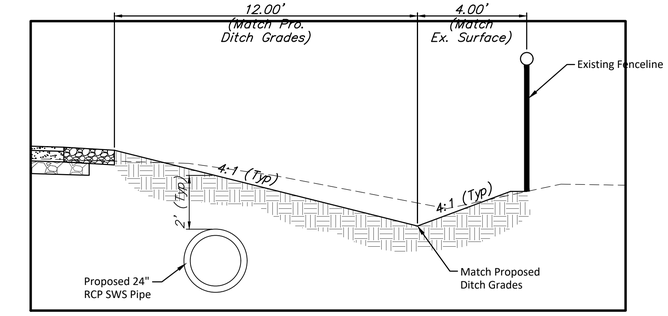

DITCH CROSS SECTION

1"= 3'

SCALE:
1" = 20' Horizontal
1" = 5' Vertical

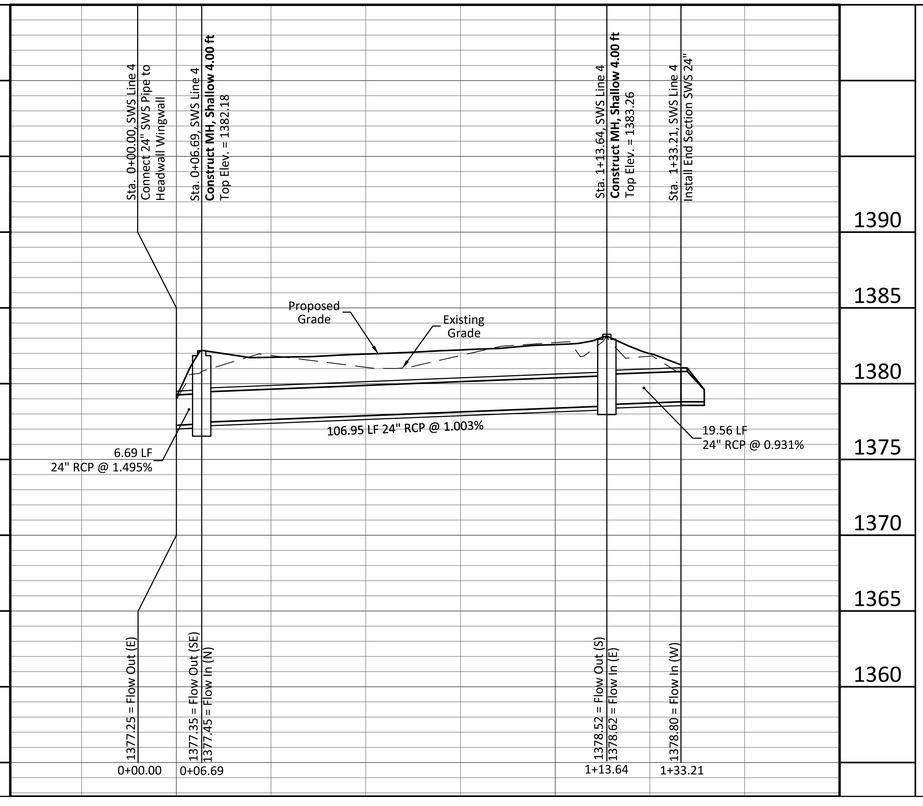

BAUGHMAN COMPANY
315 Ellis St. Wichita, KS 67211 316-262-7271
BaughmanCo.com

CAPITAL IMPROVEMENT PROJECT
STORMWATER PLANS
SWS LINE 4
29TH & 127TH STREET PAVING

PROJECT NUMBER: 472-85341
INTERNAL NUMBER: 17-02-E657
DESIGN: LP
DRAWN: LP
DATE: Dec, 2017
SHEET 17 OF 39