0 5 20
1 10 30
HORIZONTAL SCALE 1:300

FHWA REG NO.	STATE	PROJECT NO.	YEAR	SHEET NO.	TOTAL SHEETS
7	KANSAS	87 N-0199-01	2002	76	158

FED. AID NO. CMQ-N019(901)

N. ROCK ROAD

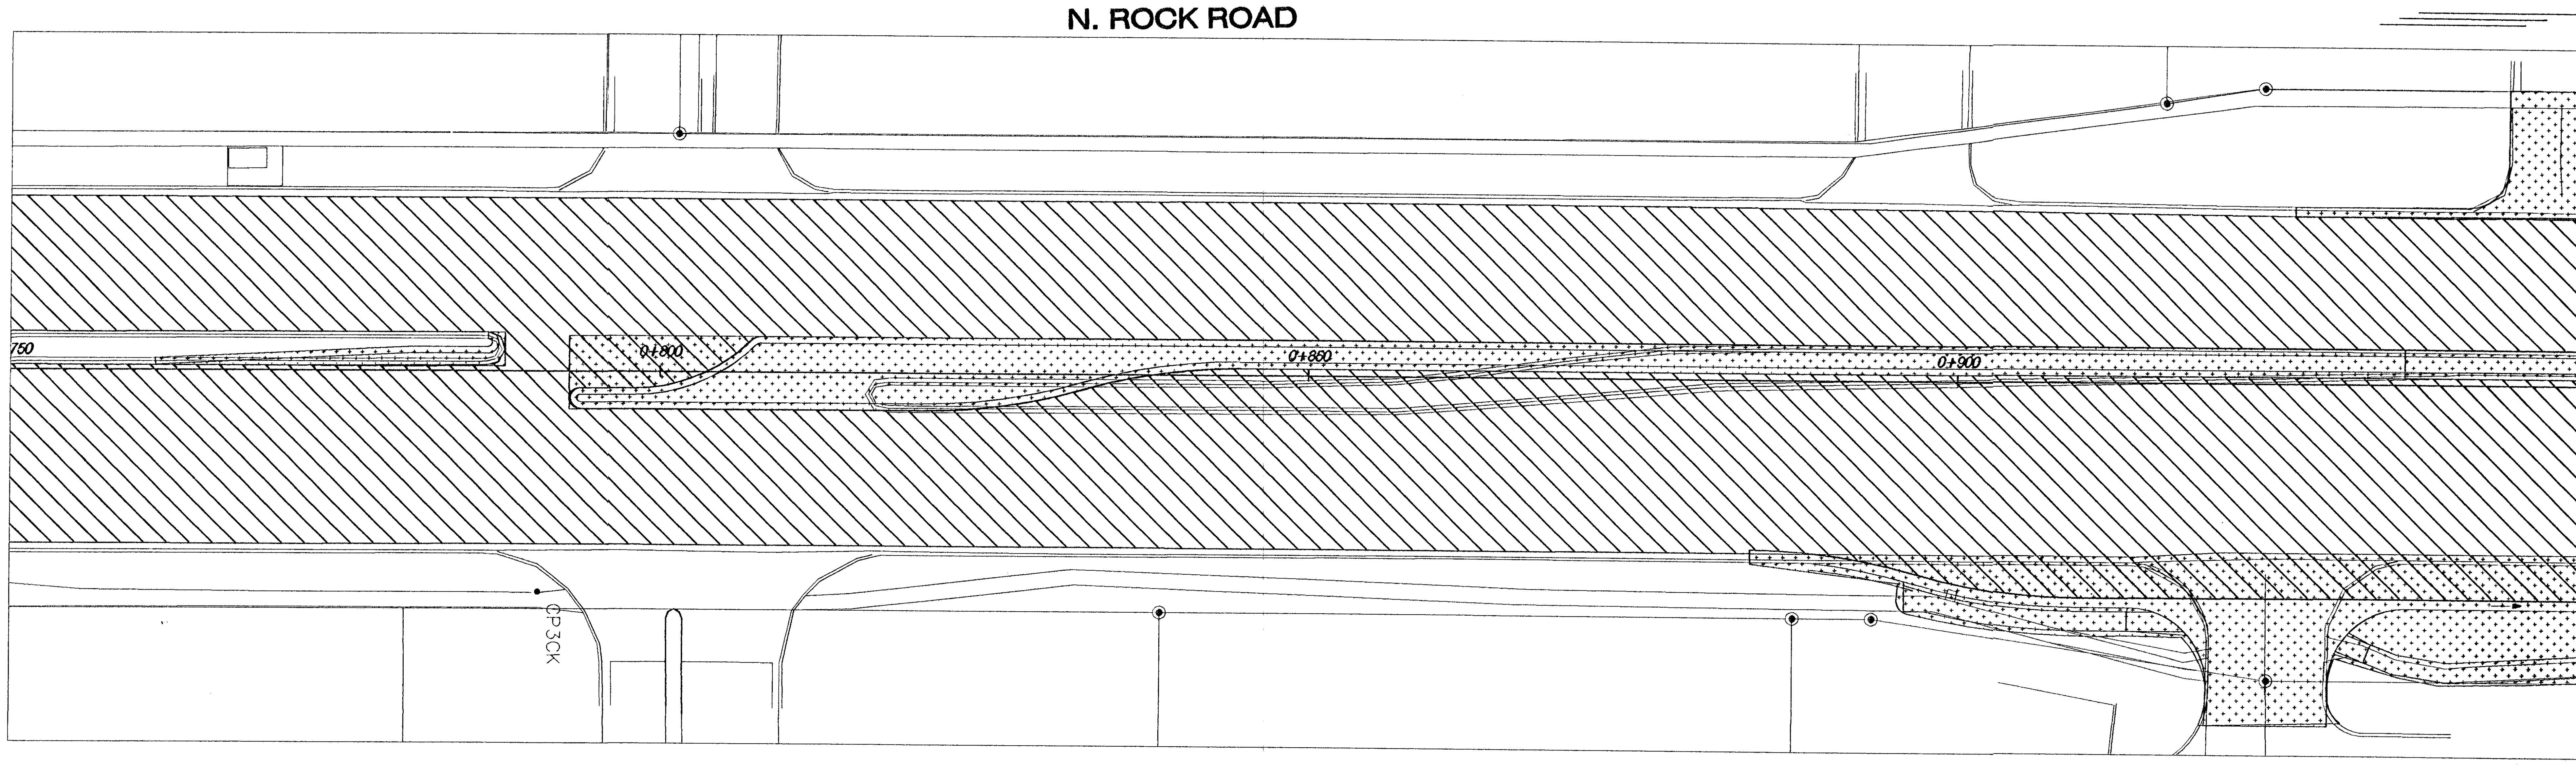

N. ROCK ROAD

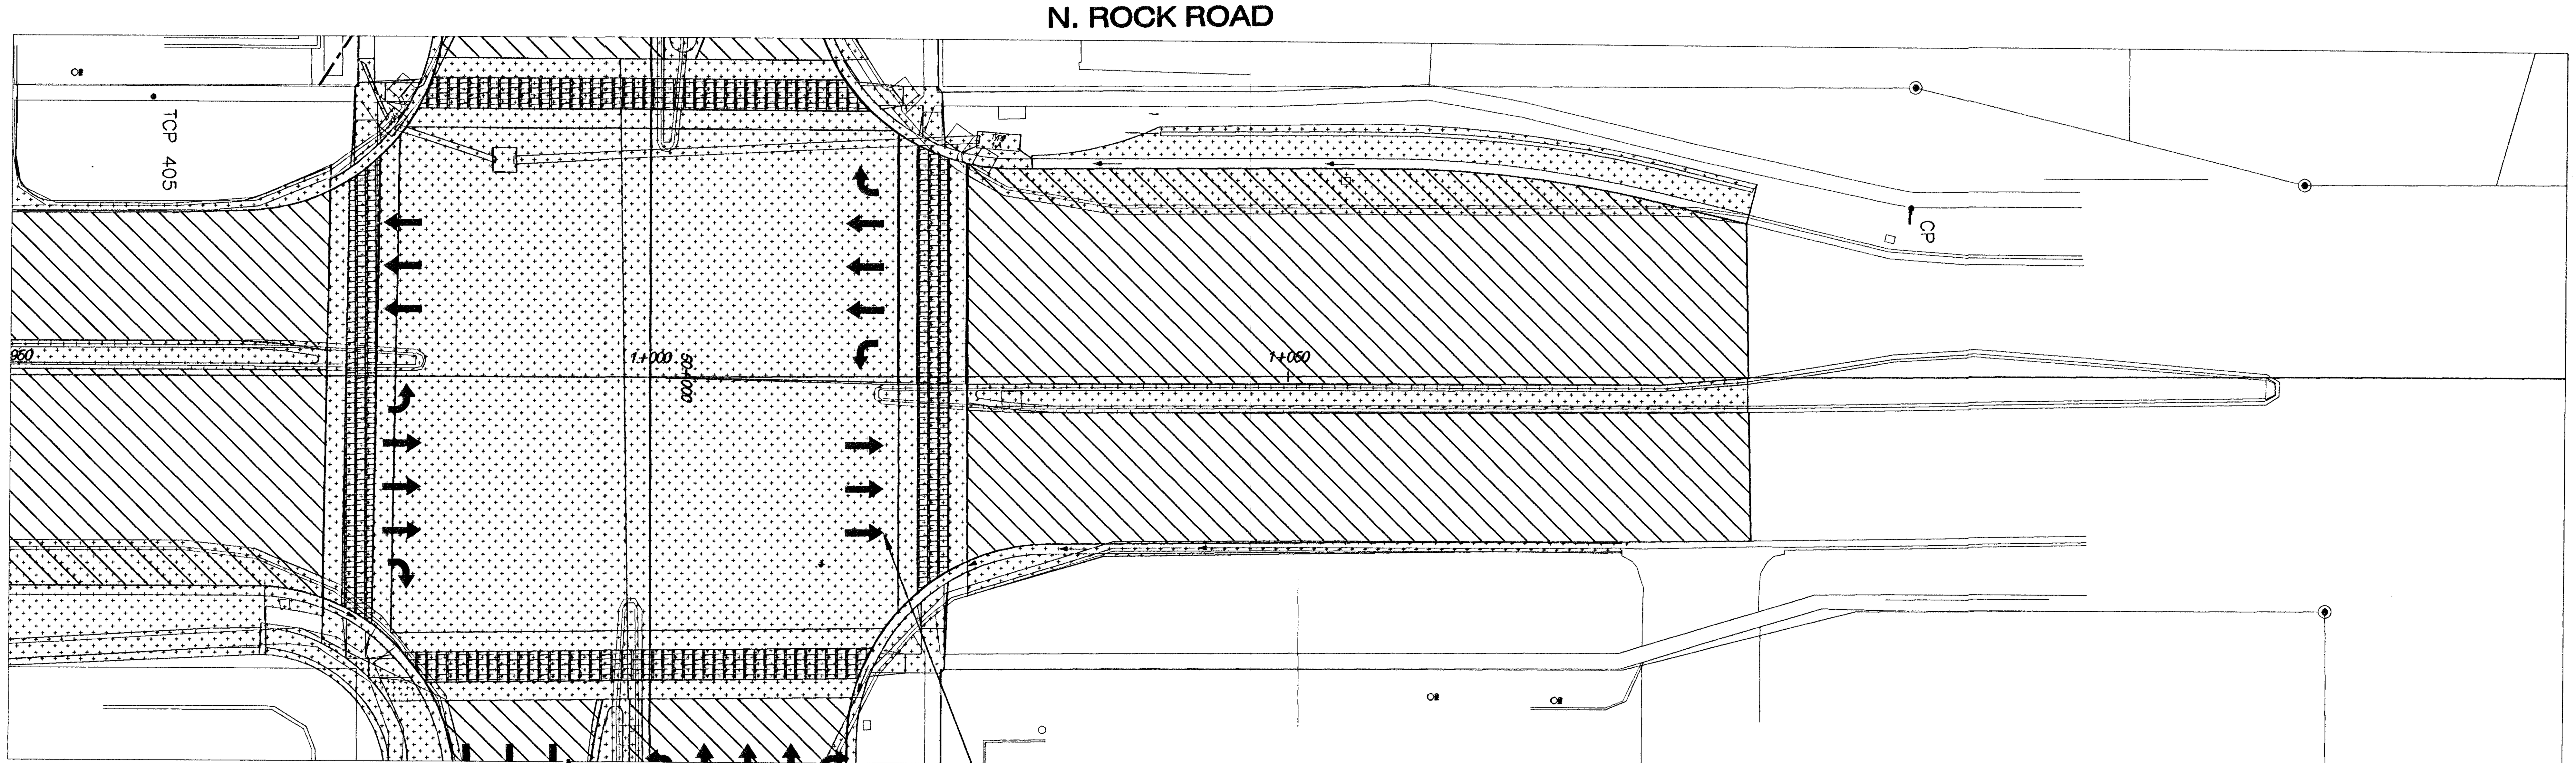

N. 21st STREET

Pavement Markings Are For Information Purposes Only And Are Not To Be Installed

Legend

- Area Under Construction In Phase 9
  N. 21st STREET Sta. 49+422.160 to Sta. 50+360.751
- Area Previously Constructed (Phases 1,2,3,4,5,6,7 & 8)

Contractor Shall Maintain 2 Lanes Of Traffic In Each Direction. Contractor Shall Submit A Traffic Control Plan For This Phase To The City For Approval.

N. ROCK ROAD

TRAFFIC CONTROL PLAN - PHASE 9
STA. 0+750 - 1+150

HWS Consulting Group Inc
Omaha Office
10844 Old Mill Rd, Ste 1
Omaha, NE 68154
Phone: (402) 333-5792
Fax: (402) 333-2248

Designed By:	BWE	Checked By:	RJK	
Drawn By:	HS	Date: 03-25-2002	Job No. 55-70-2003	