FHWA REG NO.	STATE	PROJECT NO.	YEAR	SHEET NO.	TOTAL SHEETS
7	KANSAS	87 N-0199-01	2002	86	158

FED. AID NO. – CMQ-N019(901)

0 5 10 20
HORIZONTAL SCALE 1:200

N. 21st STREET

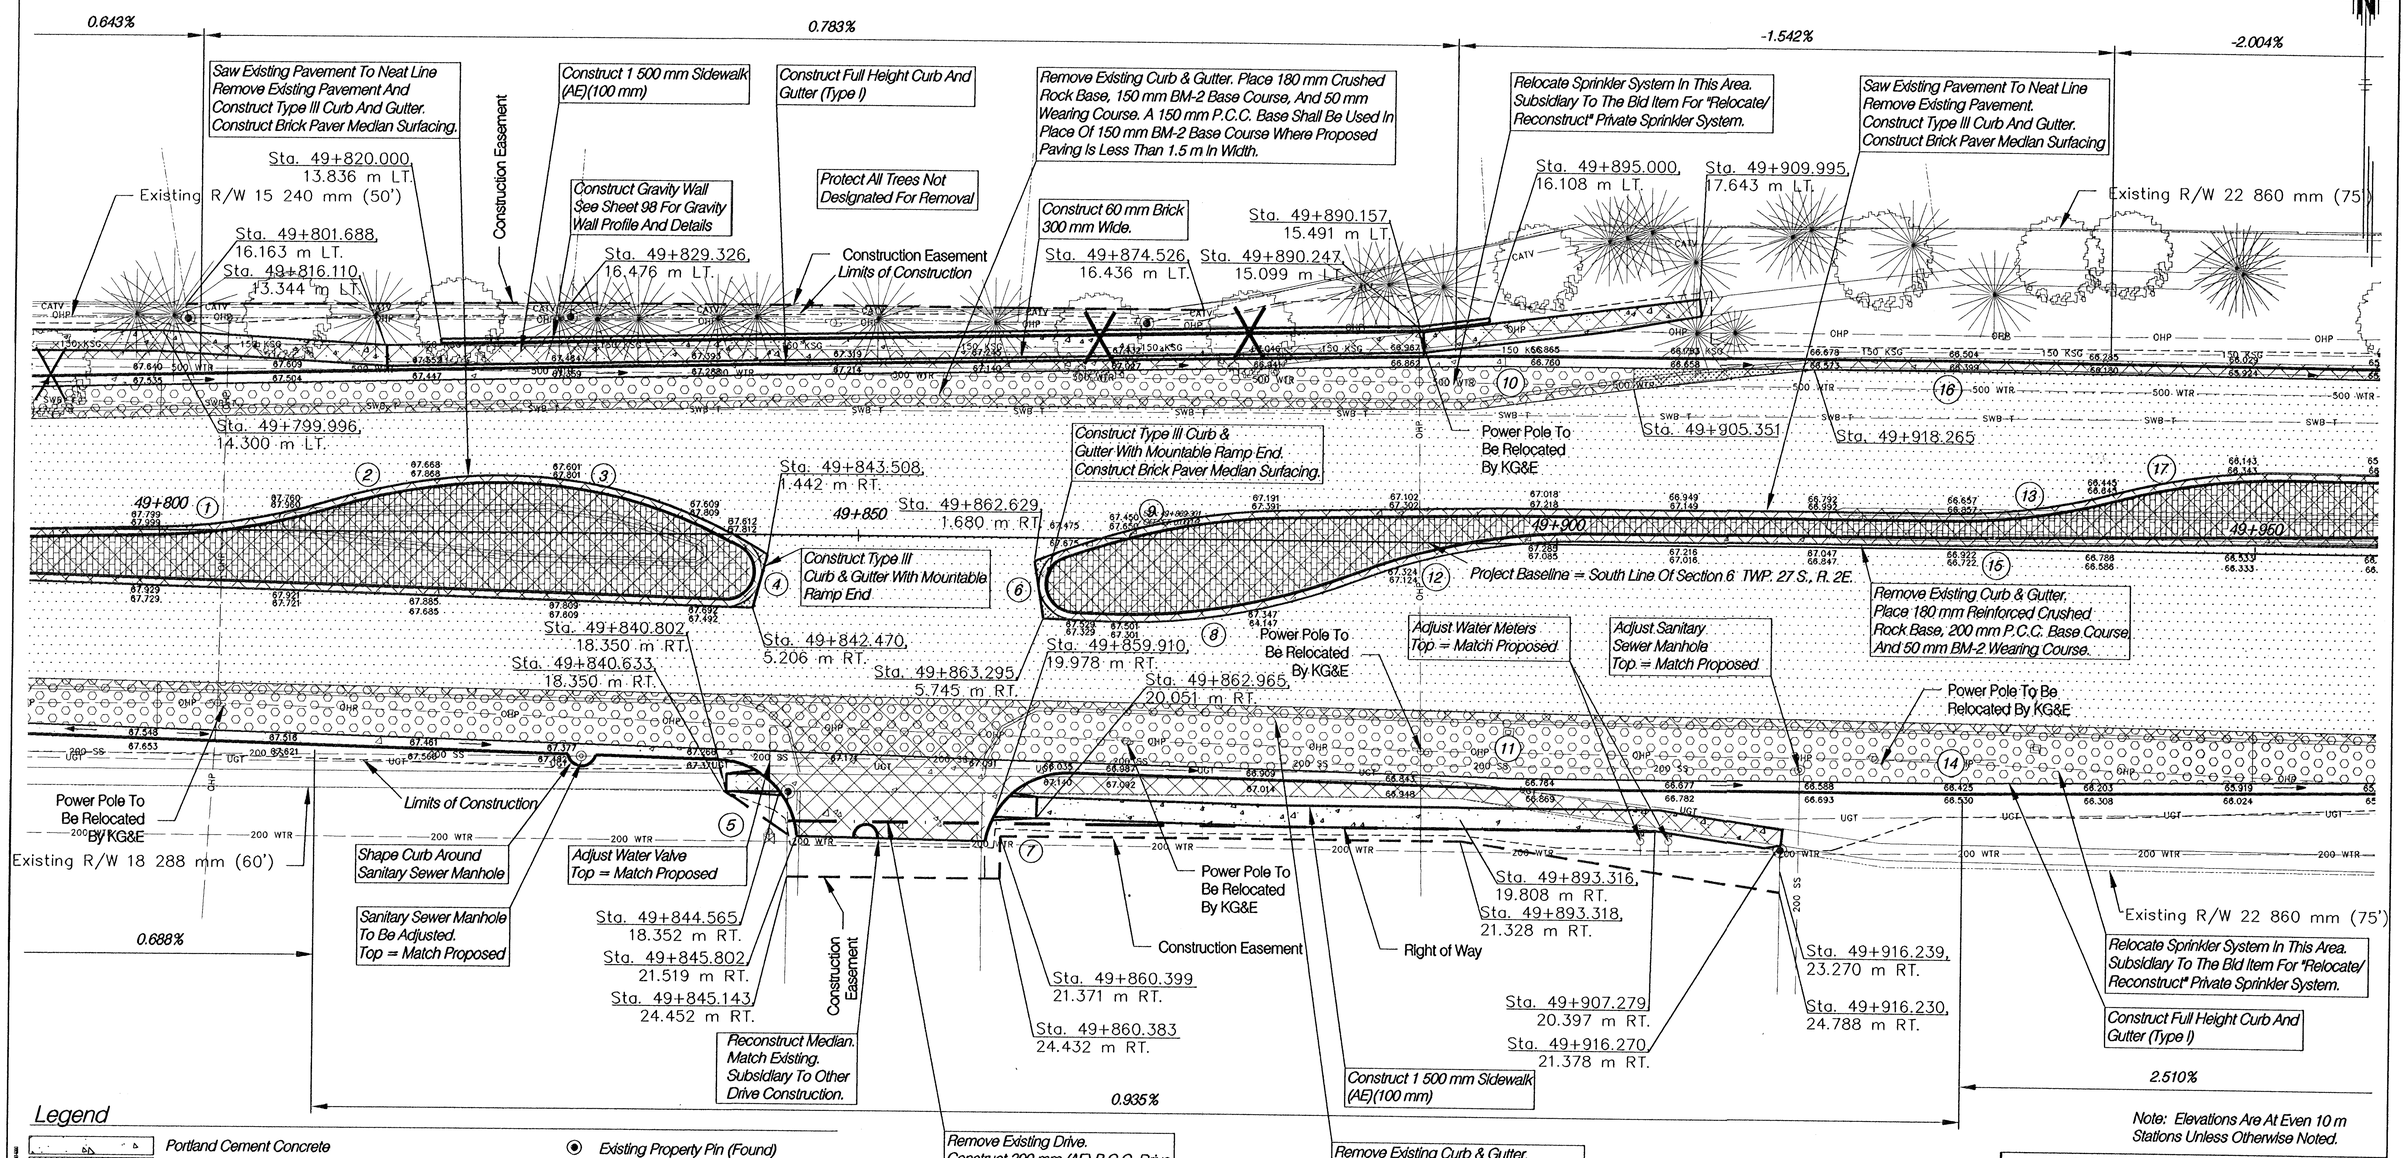

Legend

- Portland Cement Concrete
- Brick Paver Median Surfacing
- Pavement Milling w/ Asphalt Wearing Course
- Full Depth Asphalt Pavement
- Brick Paver Crosswalk
- Concrete Base w/ Asphalt Wearing Course
- Pavement Removal
- Existing Property Pin (Found)
- Control Point ← Water Flow
- Construction Easement
- Permanent Easement
- Proposed Right Of Way
- Existing Right Of Way
- Geometrics, See Sheet 93 For Data

Note: Elevations Are At Even 10 m Stations Unless Otherwise Noted.

See Sheets 20 To 43 For Construction Phasing

N. 21st STREET
PLAN
STA. 49+800 - 49+950

HWS Consulting Group Inc
Manhattan Office
3206 Kimball Avenue
Manhattan, KS 66503
Phone: (785) 539-2002
Fax: (785) 539-2393

Designed By:	DWE	Checked By:	RJK
Drawn By:	HS	Date: 03-25-2002	Job No. 55-70-2003