STATE	PROJECT NO.	YEAR	SHEET NO	TOTAL SHEETS
KANSAS	87 N-0287-01	2003	4	107

DATE	BY
REFERENCES NOTED	
REFERENCES CHECKED	

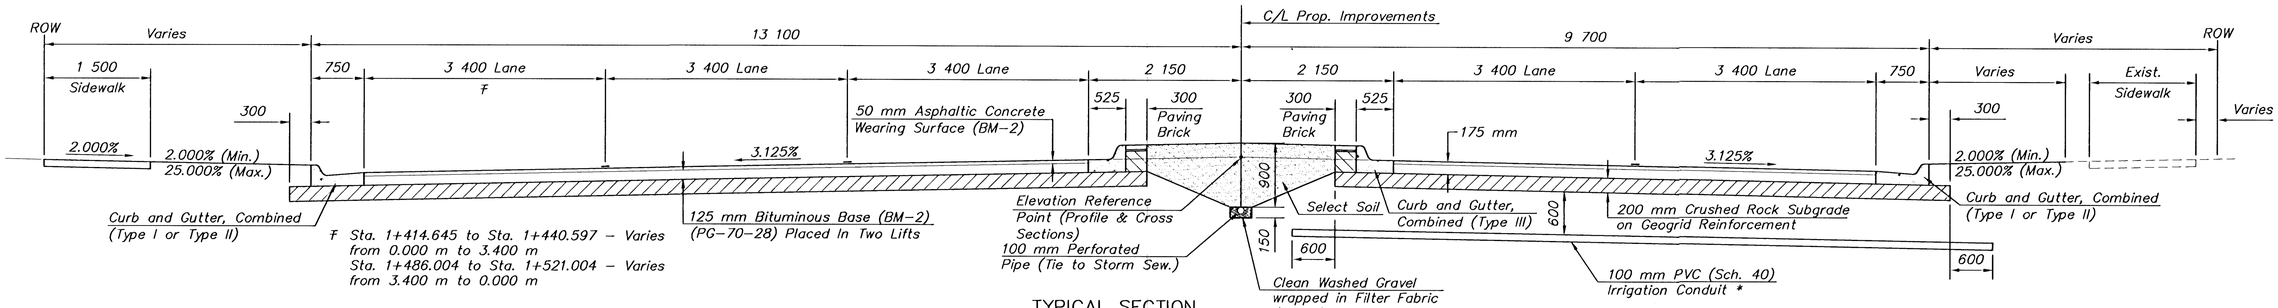

F Sta. 1+414.645 to Sta. 1+440.597 – Varies from 0.000 m to 3.400 m
Sta. 1+486.004 to Sta. 1+521.004 – Varies from 3.400 m to 0.000 m

TYPICAL SECTION
(29TH. ST. – STA. 1+414.645 TO STA. 1+521.004)

* Install at Sta. 1+460
Contractor to Mark location of pipe using a wooden lathe behind the back of curb.

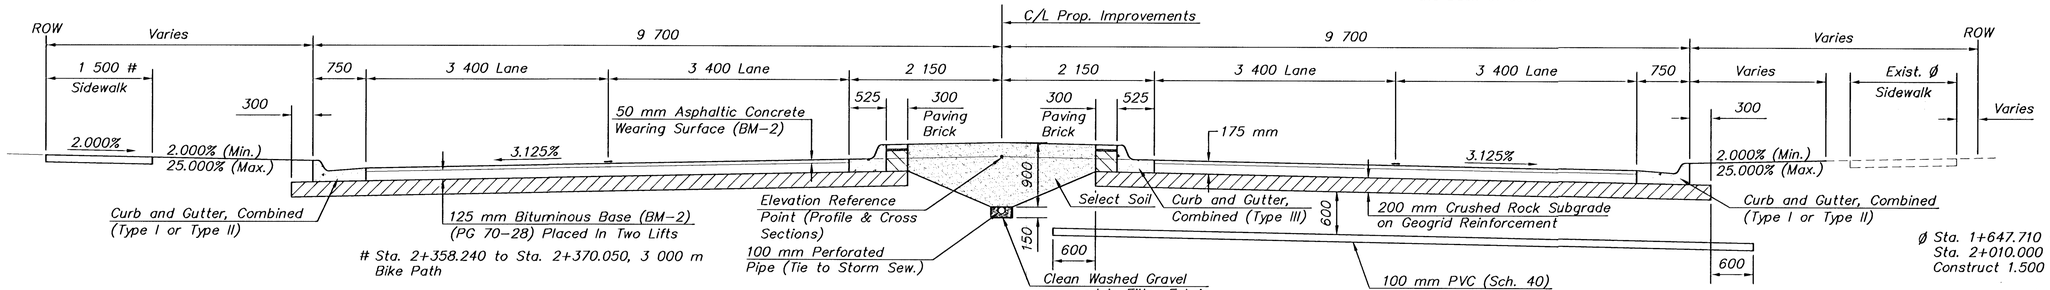

Sta. 2+358.240 to Sta. 2+370.050, 3 000 m Bike Path

Ø Sta. 1+647.710 to Sta. 1+752.758 and Sta. 2+010.000 to Sta. 2+030.000, Construct 1.500 m Sidewalk.

* Install at Sta. 1+905 and Sta. 2+150
Contractor to Mark location of pipe using a wooden lathe behind the back of curb.

** Sta. 2+358.240 to Sta. 2+370.050
Install Underdrain instead of Pipe Underdrain. See Underdrain detail this sheet.

TYPICAL SECTION
(29TH. ST. – STA. 1+521.004 TO STA. 1+752.758)
(29TH. ST. – STA. 1+817.897 TO STA.1+918.305)
(29TH. ST. – STA. 1+985.610 TO STA. 2+164.950)
(29TH. ST. – STA. 2+358.240 TO STA. 2+370.050) **

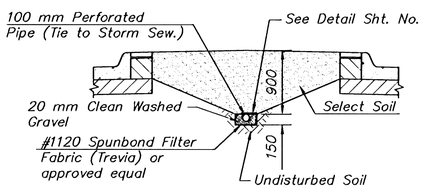

PIPE UNDERDRAIN DETAIL
See Median Drain Connection Detail Sht. No. 48

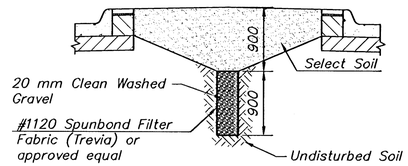

UNDERDRAIN DETAIL

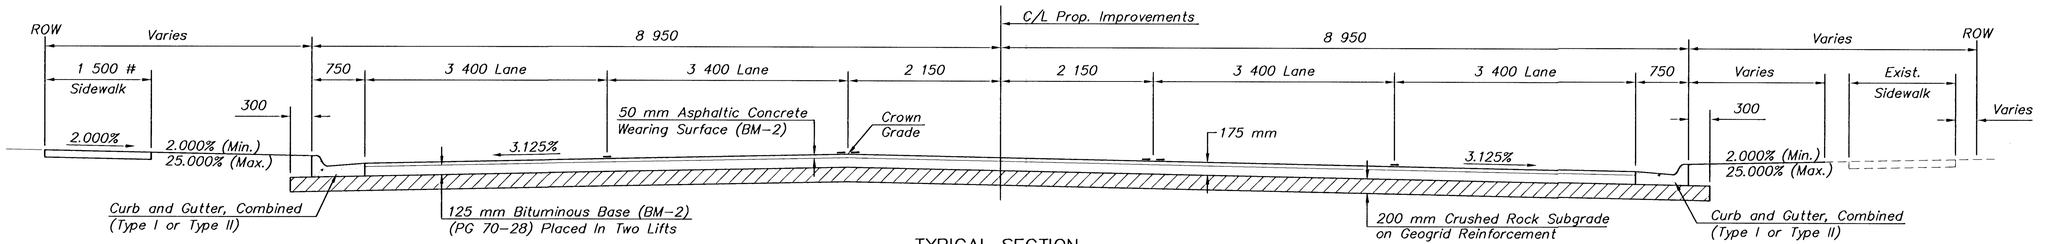

Sta. 2+201.410 to Sta. 2+327.417, 3 000 m Bike Path

TYPICAL SECTION
(29TH. ST. – STA. 2+186.702 TO STA. 2+327.417)

NO.	DATE	REVISIONS	BY	APP'D
2				
1				

KANSAS DEPARTMENT OF TRANSPORTATION

29TH. STREET NORTH
TYPICAL SECTIONS

PROJ. NO. 87 N-0287-01 SEDGWICK CO.

MKEC ENGINEERING CONSULTANTS, INC.
WICHITA, KANSAS

DESIGNED BY:	ASH	CHECKED BY:	GJA
DRAWN BY:	WNJ	DATE: Jan. 2003	SHEET 4 OF 107

PLOTTED: 1/14/2003 8:47:31 AM BY: Gary Anderson P:\Projects\87N0287\Plans\Typical Sections\Typical Sections.dgn