| STATE | PROJECT NO. | YEAR | SHEET NO | TOTAL SHEETS |
|---|---|---|---|---|
| KANSAS | 87 N-0287-01 | 2003 | 15 | 107 |

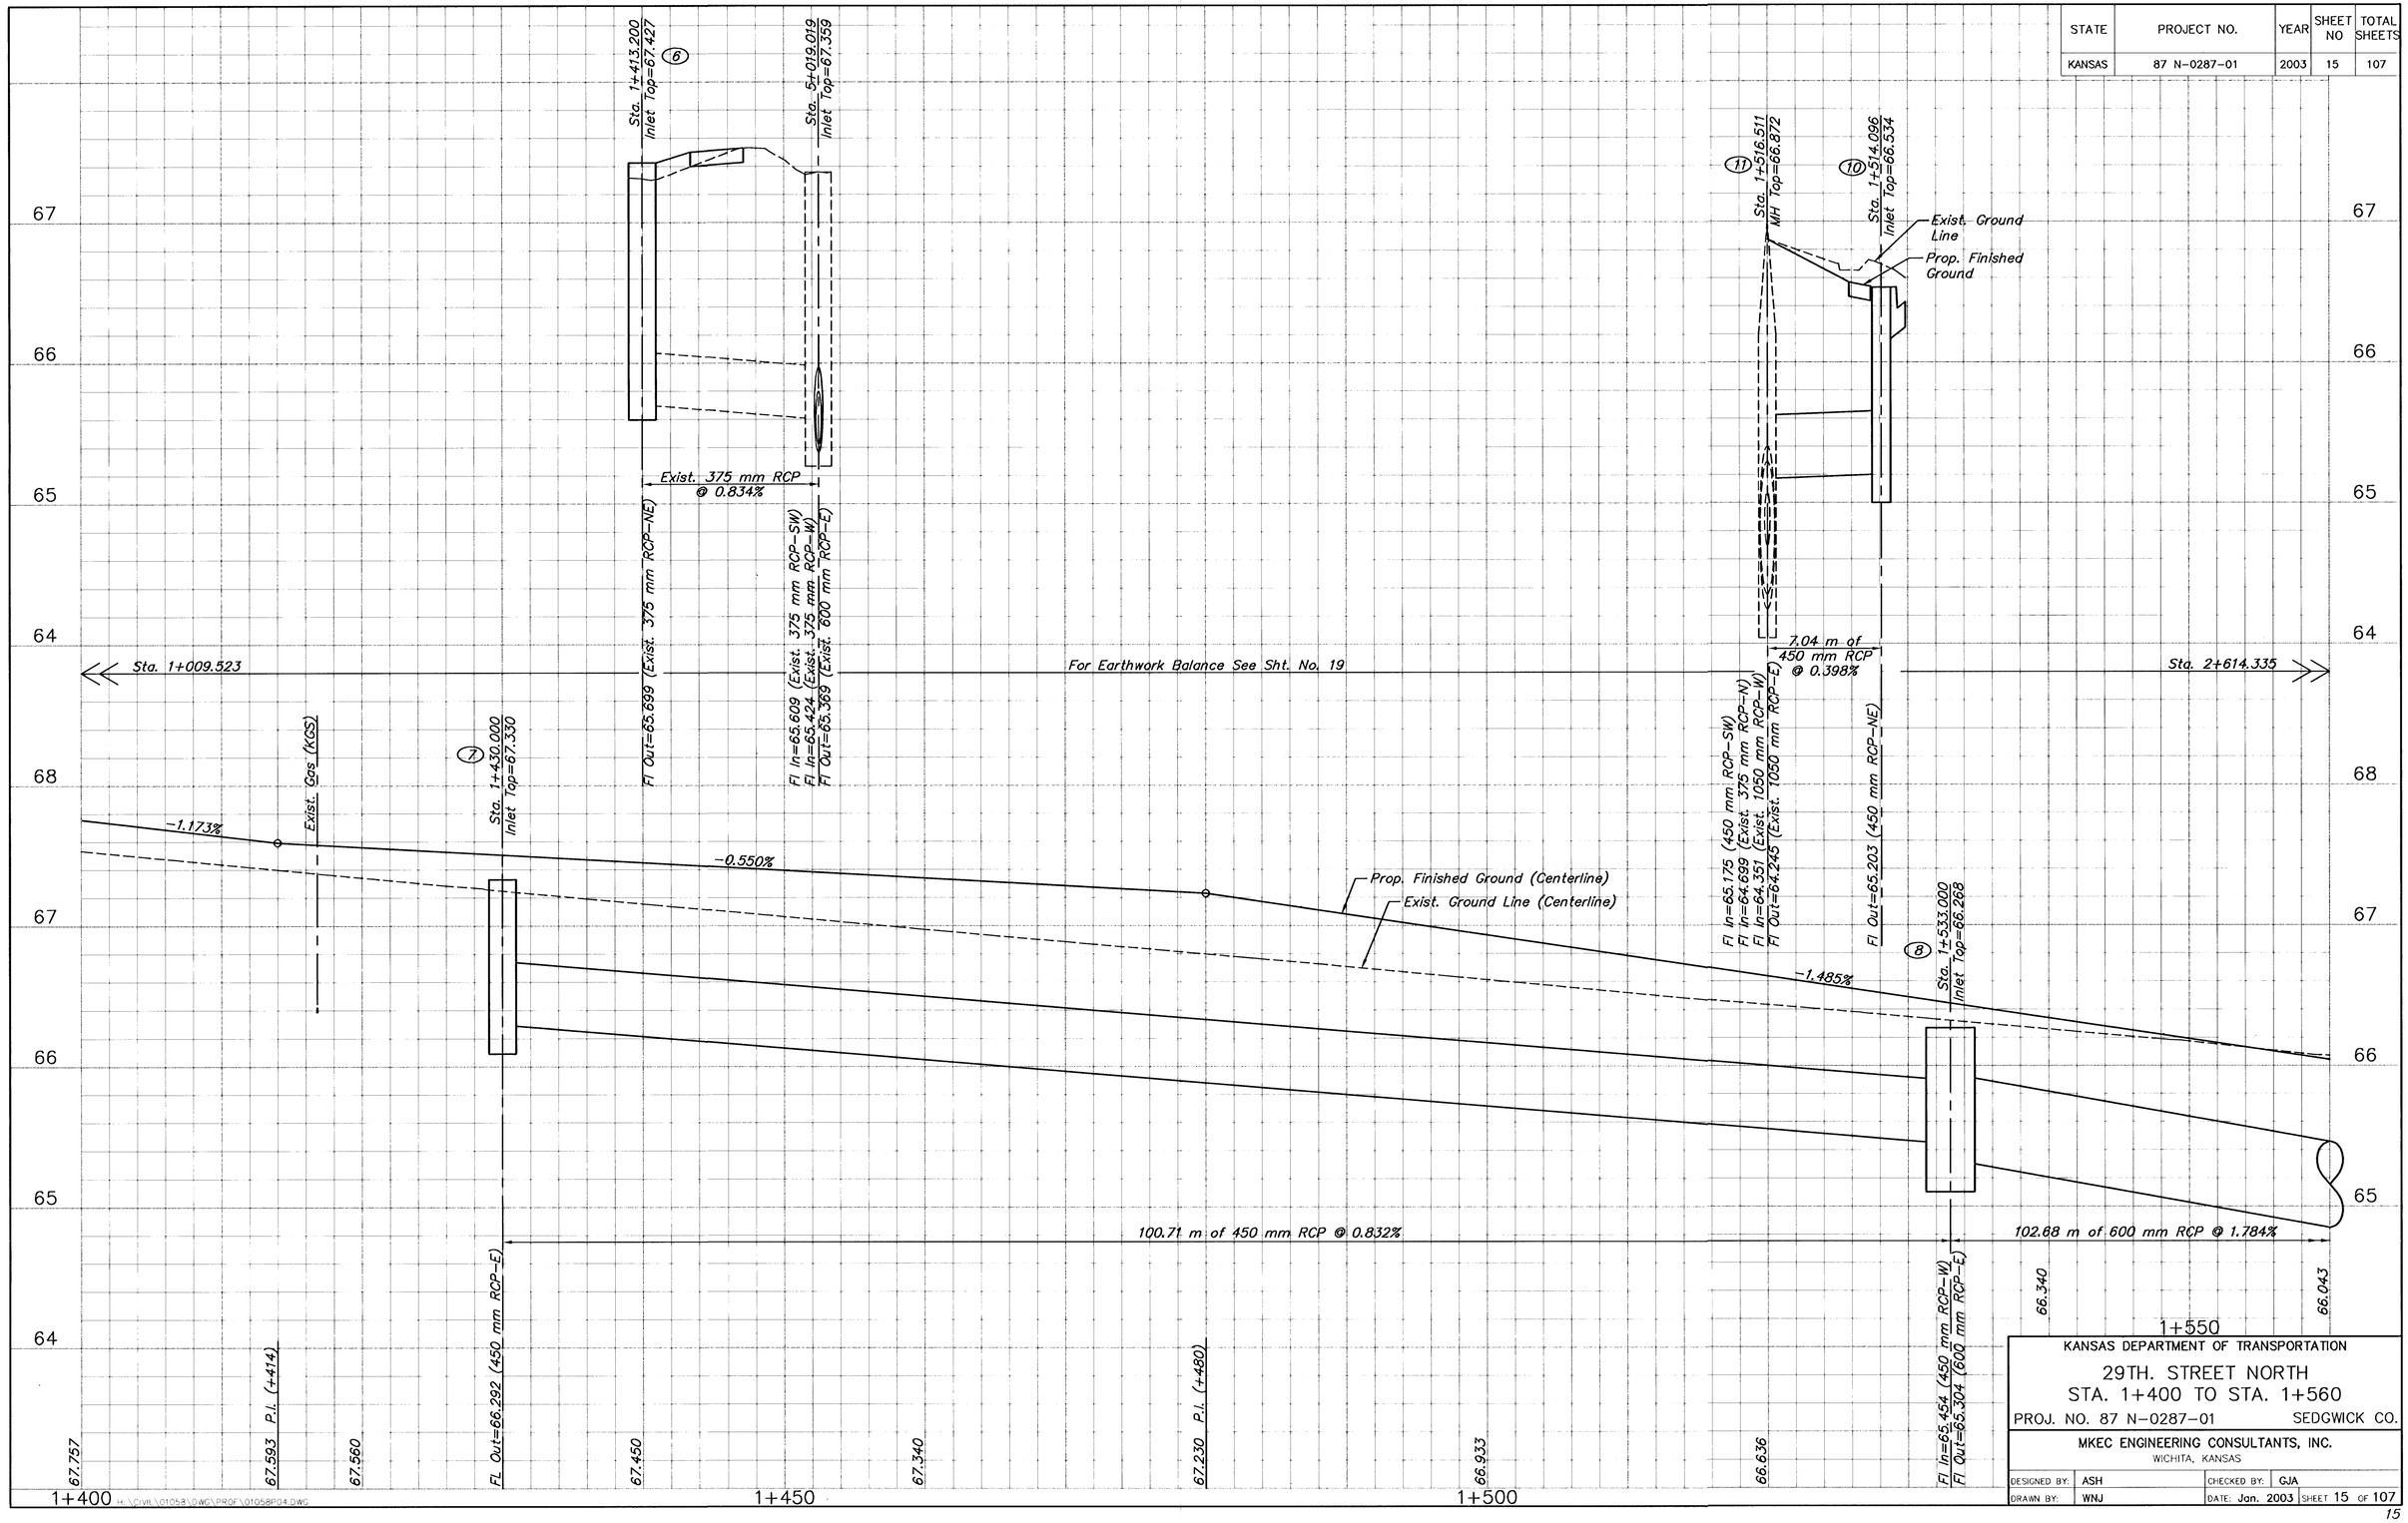


KANSAS DEPARTMENT OF TRANSPORTATION

29TH. STREET NORTH

STA. 1+400 TO STA. 1+560

PROJ. NO. 87 N-0287-01 SEDGWICK CO.

MKEC ENGINEERING CONSULTANTS, INC.
WICHITA, KANSAS

| DESIGNED BY: | ASH | CHECKED BY: | GJA |
|---|---|---|---|
| DRAWN BY: | WNJ | DATE: Jan. 2003 | SHEET 15 OF 107 |

H:\CIVIL\01058\DWG\PROF\01058P04.DWG