STATE	PROJECT NO.	YEAR	SHEET NO	TOTAL SHEETS
KANSAS	87 N-0287-01	2003	15	107

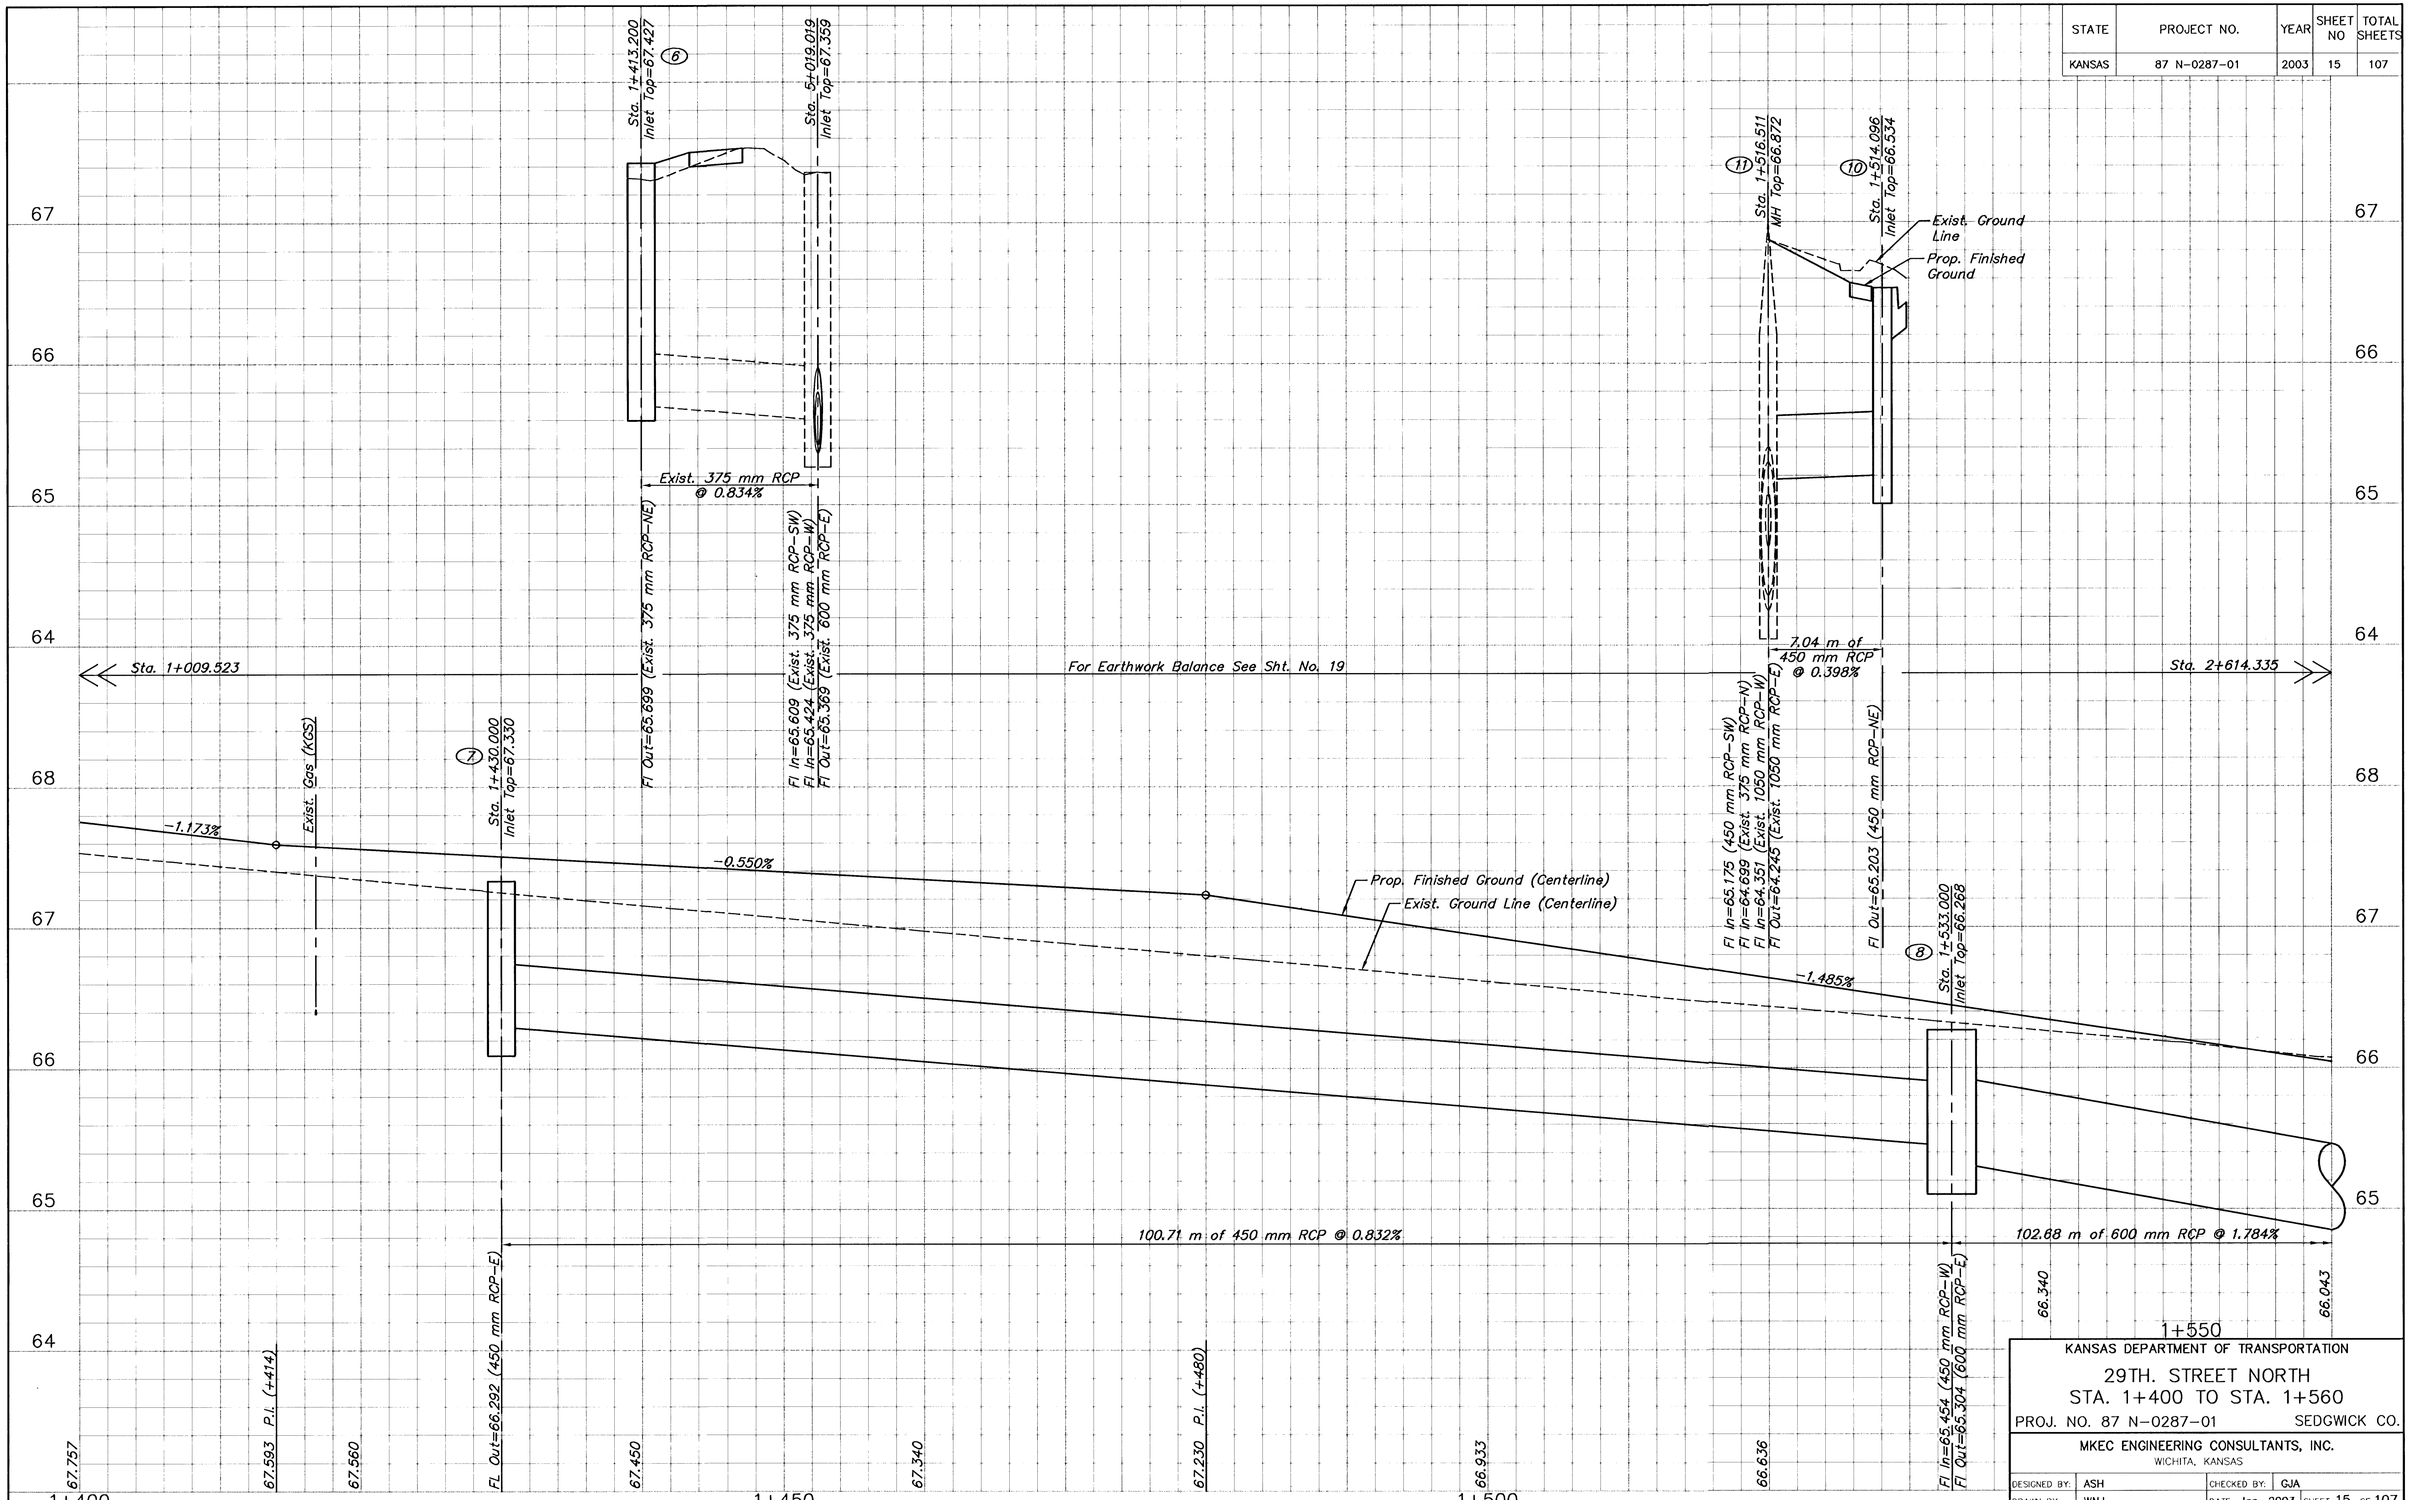

KANSAS DEPARTMENT OF TRANSPORTATION

29TH. STREET NORTH
STA. 1+400 TO STA. 1+560

PROJ. NO. 87 N-0287-01 SEDGWICK CO.

MKEC ENGINEERING CONSULTANTS, INC.
WICHITA, KANSAS

DESIGNED BY: ASH		CHECKED BY: GJA	
DRAWN BY: WNJ		DATE: Jan. 2003	SHEET 15 OF 107